Regulatory File Cy.

Received w/Ltr Dated 6-28-72

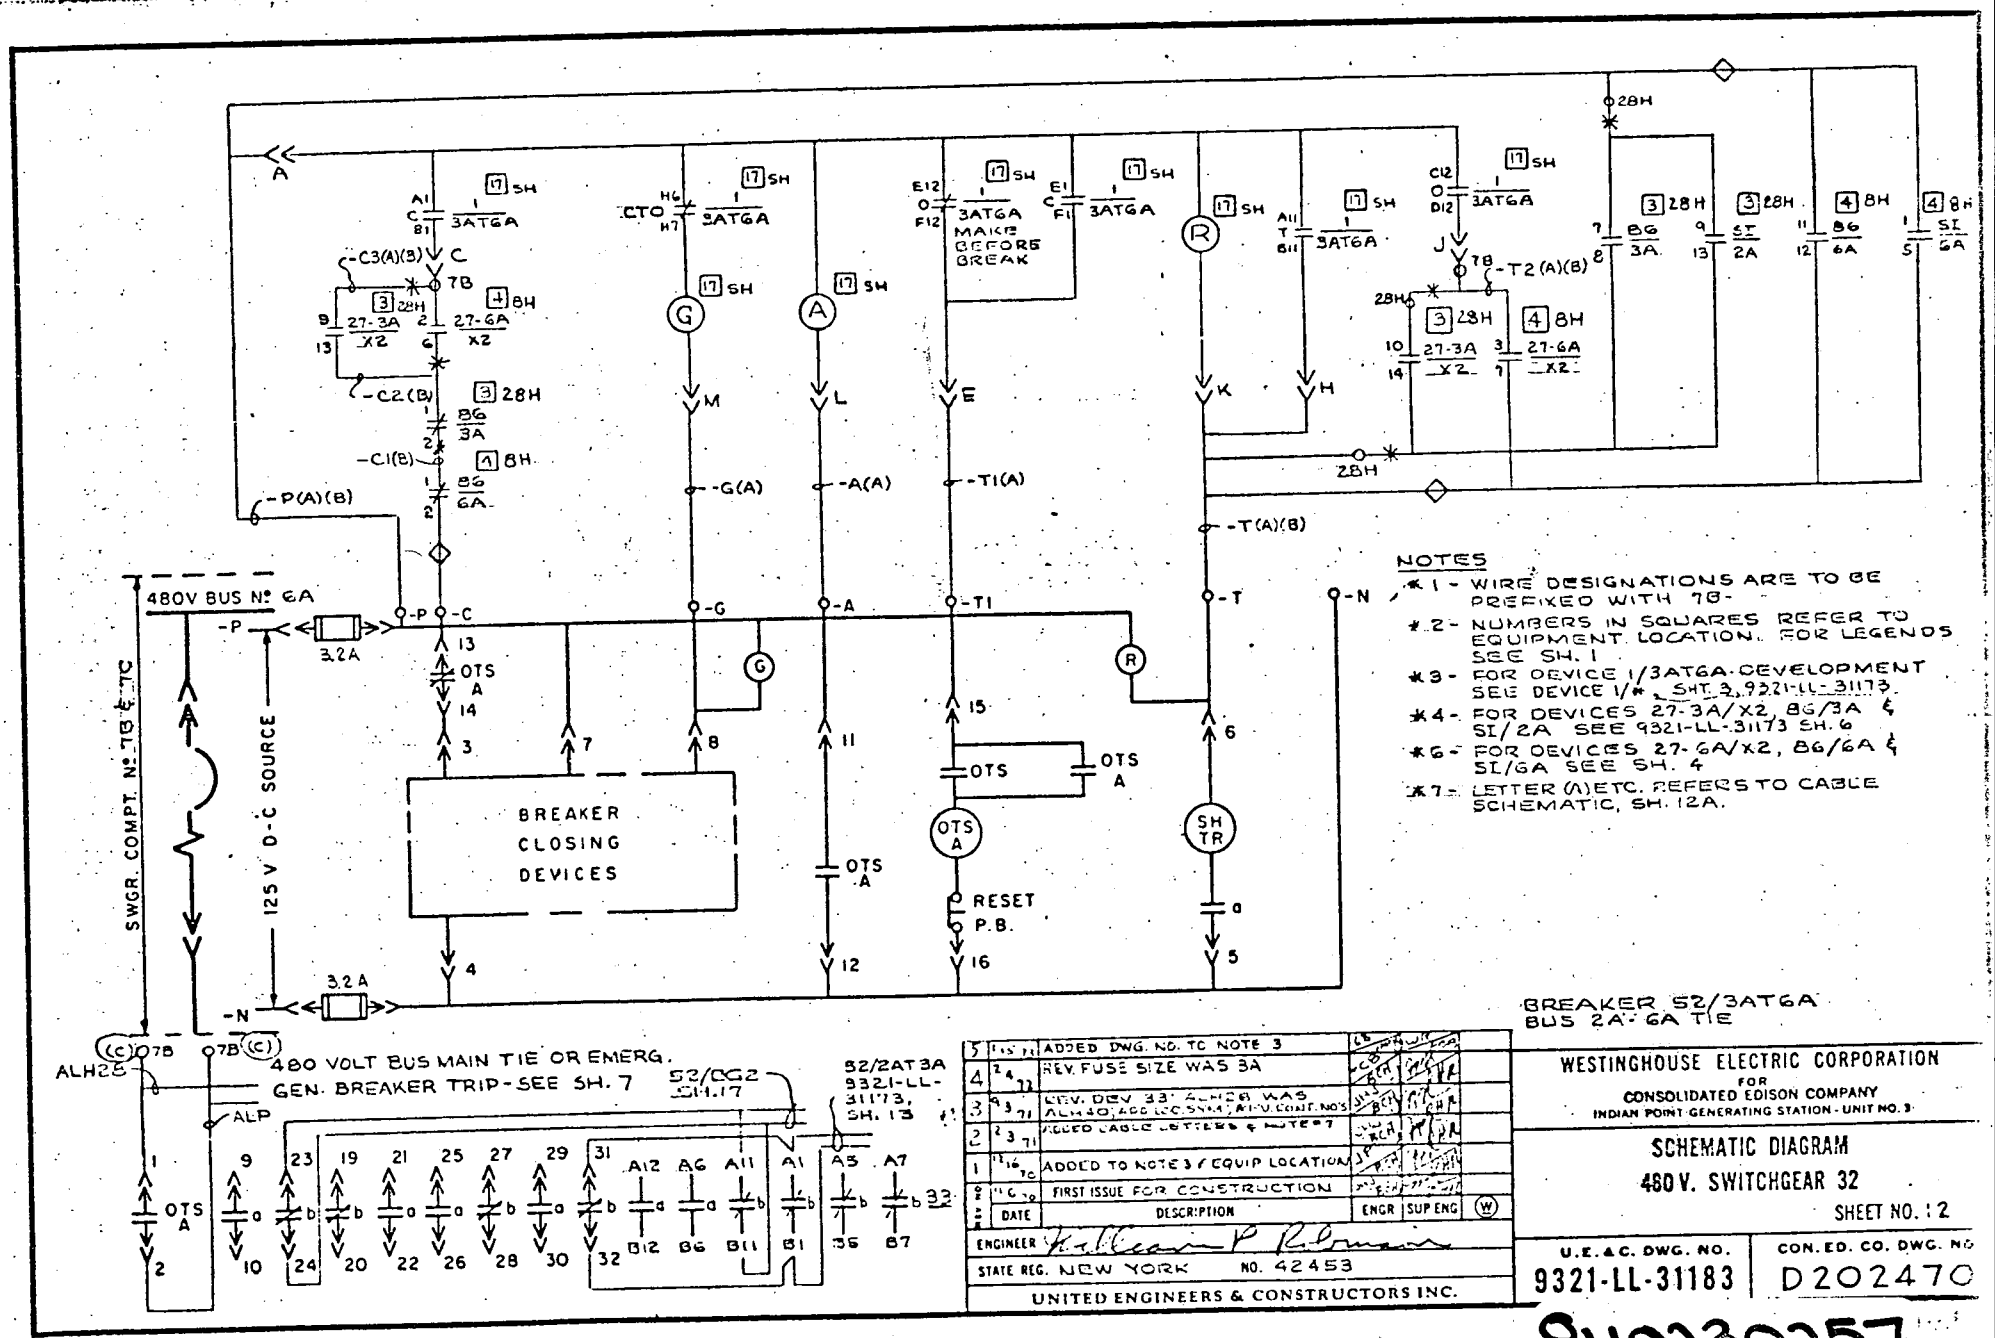

BREAKER 52/3AT6A
BUS 2A-6A TIE

NO.	DATE	DESCRIPTION	ENGR	SUP ENG
5	11-5-71	ADDED DWG. NO. TC NOTE 3		
4	2-4-72	REV. FUSE SIZE WAS 3A		
3	9-3-71	REV. DEV 33 A-HEIR WAS ALH40; ADD LOC SYM; ADD CONT. NOS		
2	2-3-71	ADDED CABLE LETTERS & NOTE *7		
1	11-16-70	ADDED TO NOTE 3 / EQUIP LOCATION		
0	11-6-70	FIRST ISSUE FOR CONSTRUCTION		

ENGINEER William P. Robinson
STATE REG. NEW YORK NO. 42453
UNITED ENGINEERS & CONSTRUCTORS INC.

WESTINGHOUSE ELECTRIC CORPORATION
FOR
CONSOLIDATED EDISON COMPANY
INDIAN POINT GENERATING STATION - UNIT NO. 3

SCHEMATIC DIAGRAM
480 V. SWITCHGEAR 32
SHEET NO. 12

U.E.&C. DWG. NO. 9321-LL-31183
CON. ED. CO. DWG. NO D202470

8110230257