RECEIVED
JUL 10 1974
U.S. ATOMIC ENERGY COMMISSION
Regulatory Mail Section

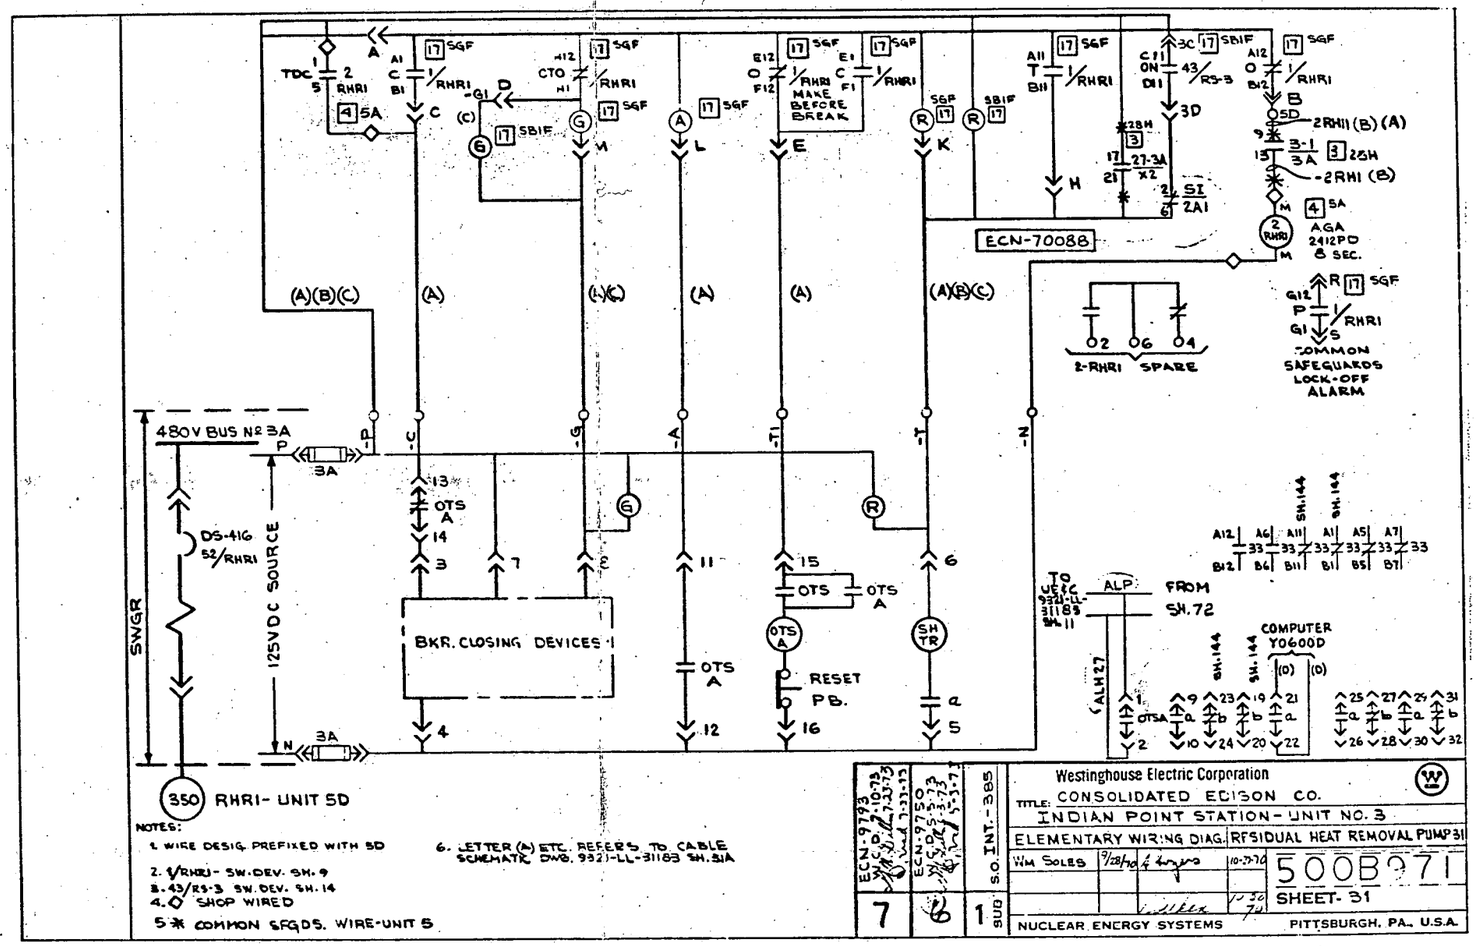


| | | | | |
|---|---|---|---|---|
| ECN-9793 W.S.D. 2-10-73 | ECN-9750 W.S.D. 3-3-73 | S.O. INT.-385 | Westinghouse Electric Corporation | |
| 7 | 6 | 1 SUB | TITLE: CONSOLIDATED EDISON CO. INDIAN POINT STATION-UNIT NO. 3 | |
| | | | ELEMENTARY WIRING DIAG. RESIDUAL HEAT REMOVAL PUMP 31 | |
| | | | WM SOLES 9/28/70 — 10-7-70 | 500B971 |
| | | | | SHEET- 31 |
| | | | NUCLEAR ENERGY SYSTEMS | PITTSBURGH, PA., U.S.A. |

8111020323

8111020323

6246