RECEIVED
JUL 10 1974
U.S. ATOMIC ENERGY COMMISSION
Regulatory Mail Section

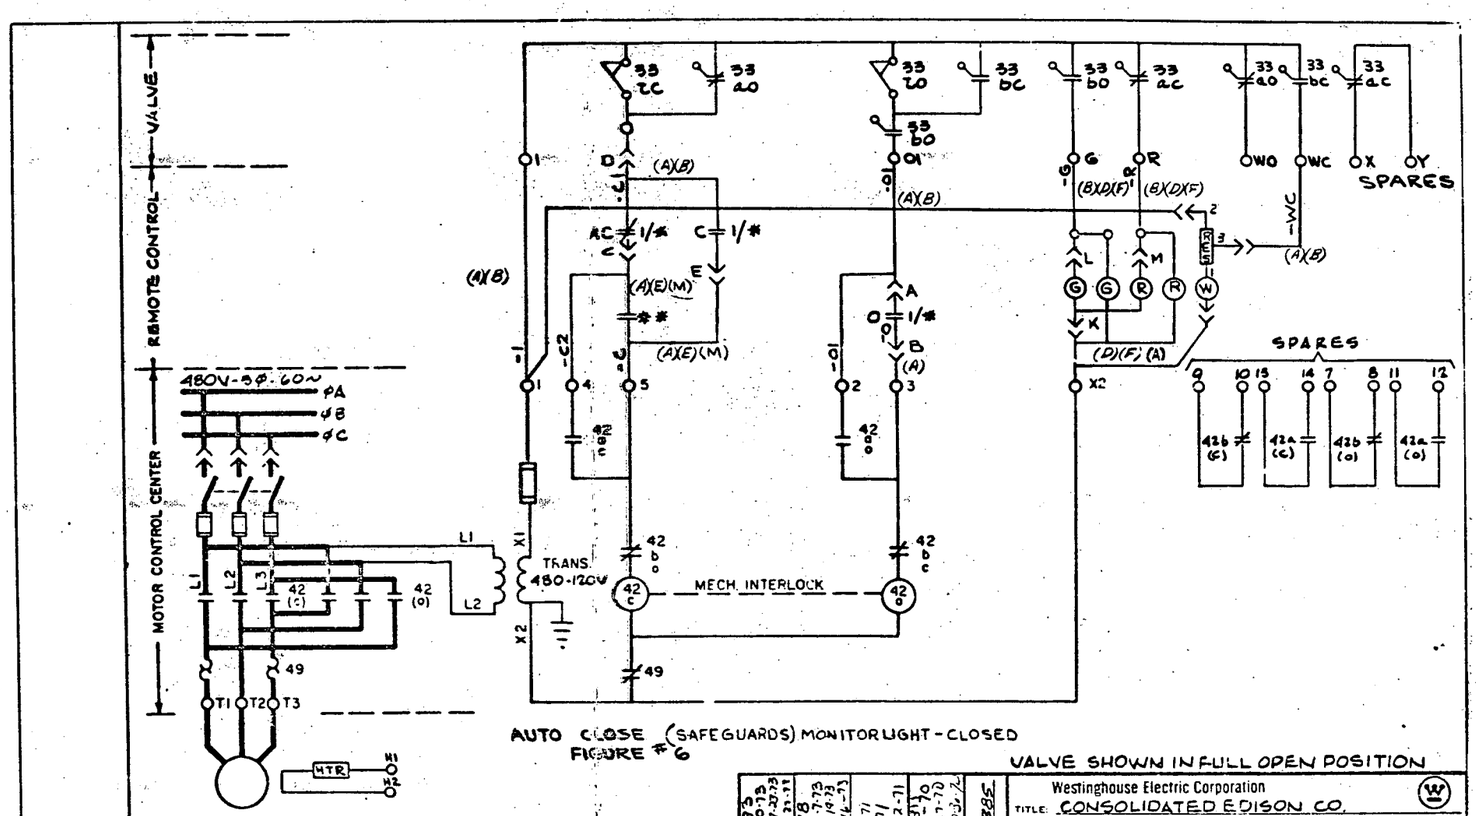

NOTE:
1. WIRE DESIGNATION ARE TO BE PREFIXED WITH VALVE NO.
2. LETTER (A) ETC. REFERS TO CABLE SCHEMATIC.

5	4	3	2	1	SUB

Westinghouse Electric Corporation

TITLE: CONSOLIDATED EDISON CO.
INDIAN POINT STATION - UNIT Nº 3
ELEMENTARY WIRING DIAG. MOTOR OPERATED VALVE

M. HABERCHAR 8-8-69 — 8/11/69 — 500B971

8/11/69 — SHEET - 13C

ATOMIC POWER DIV., PITTSBURGH, PA., U.S.A.

~~811030019~~

24 C B A C 2

6246

811030019