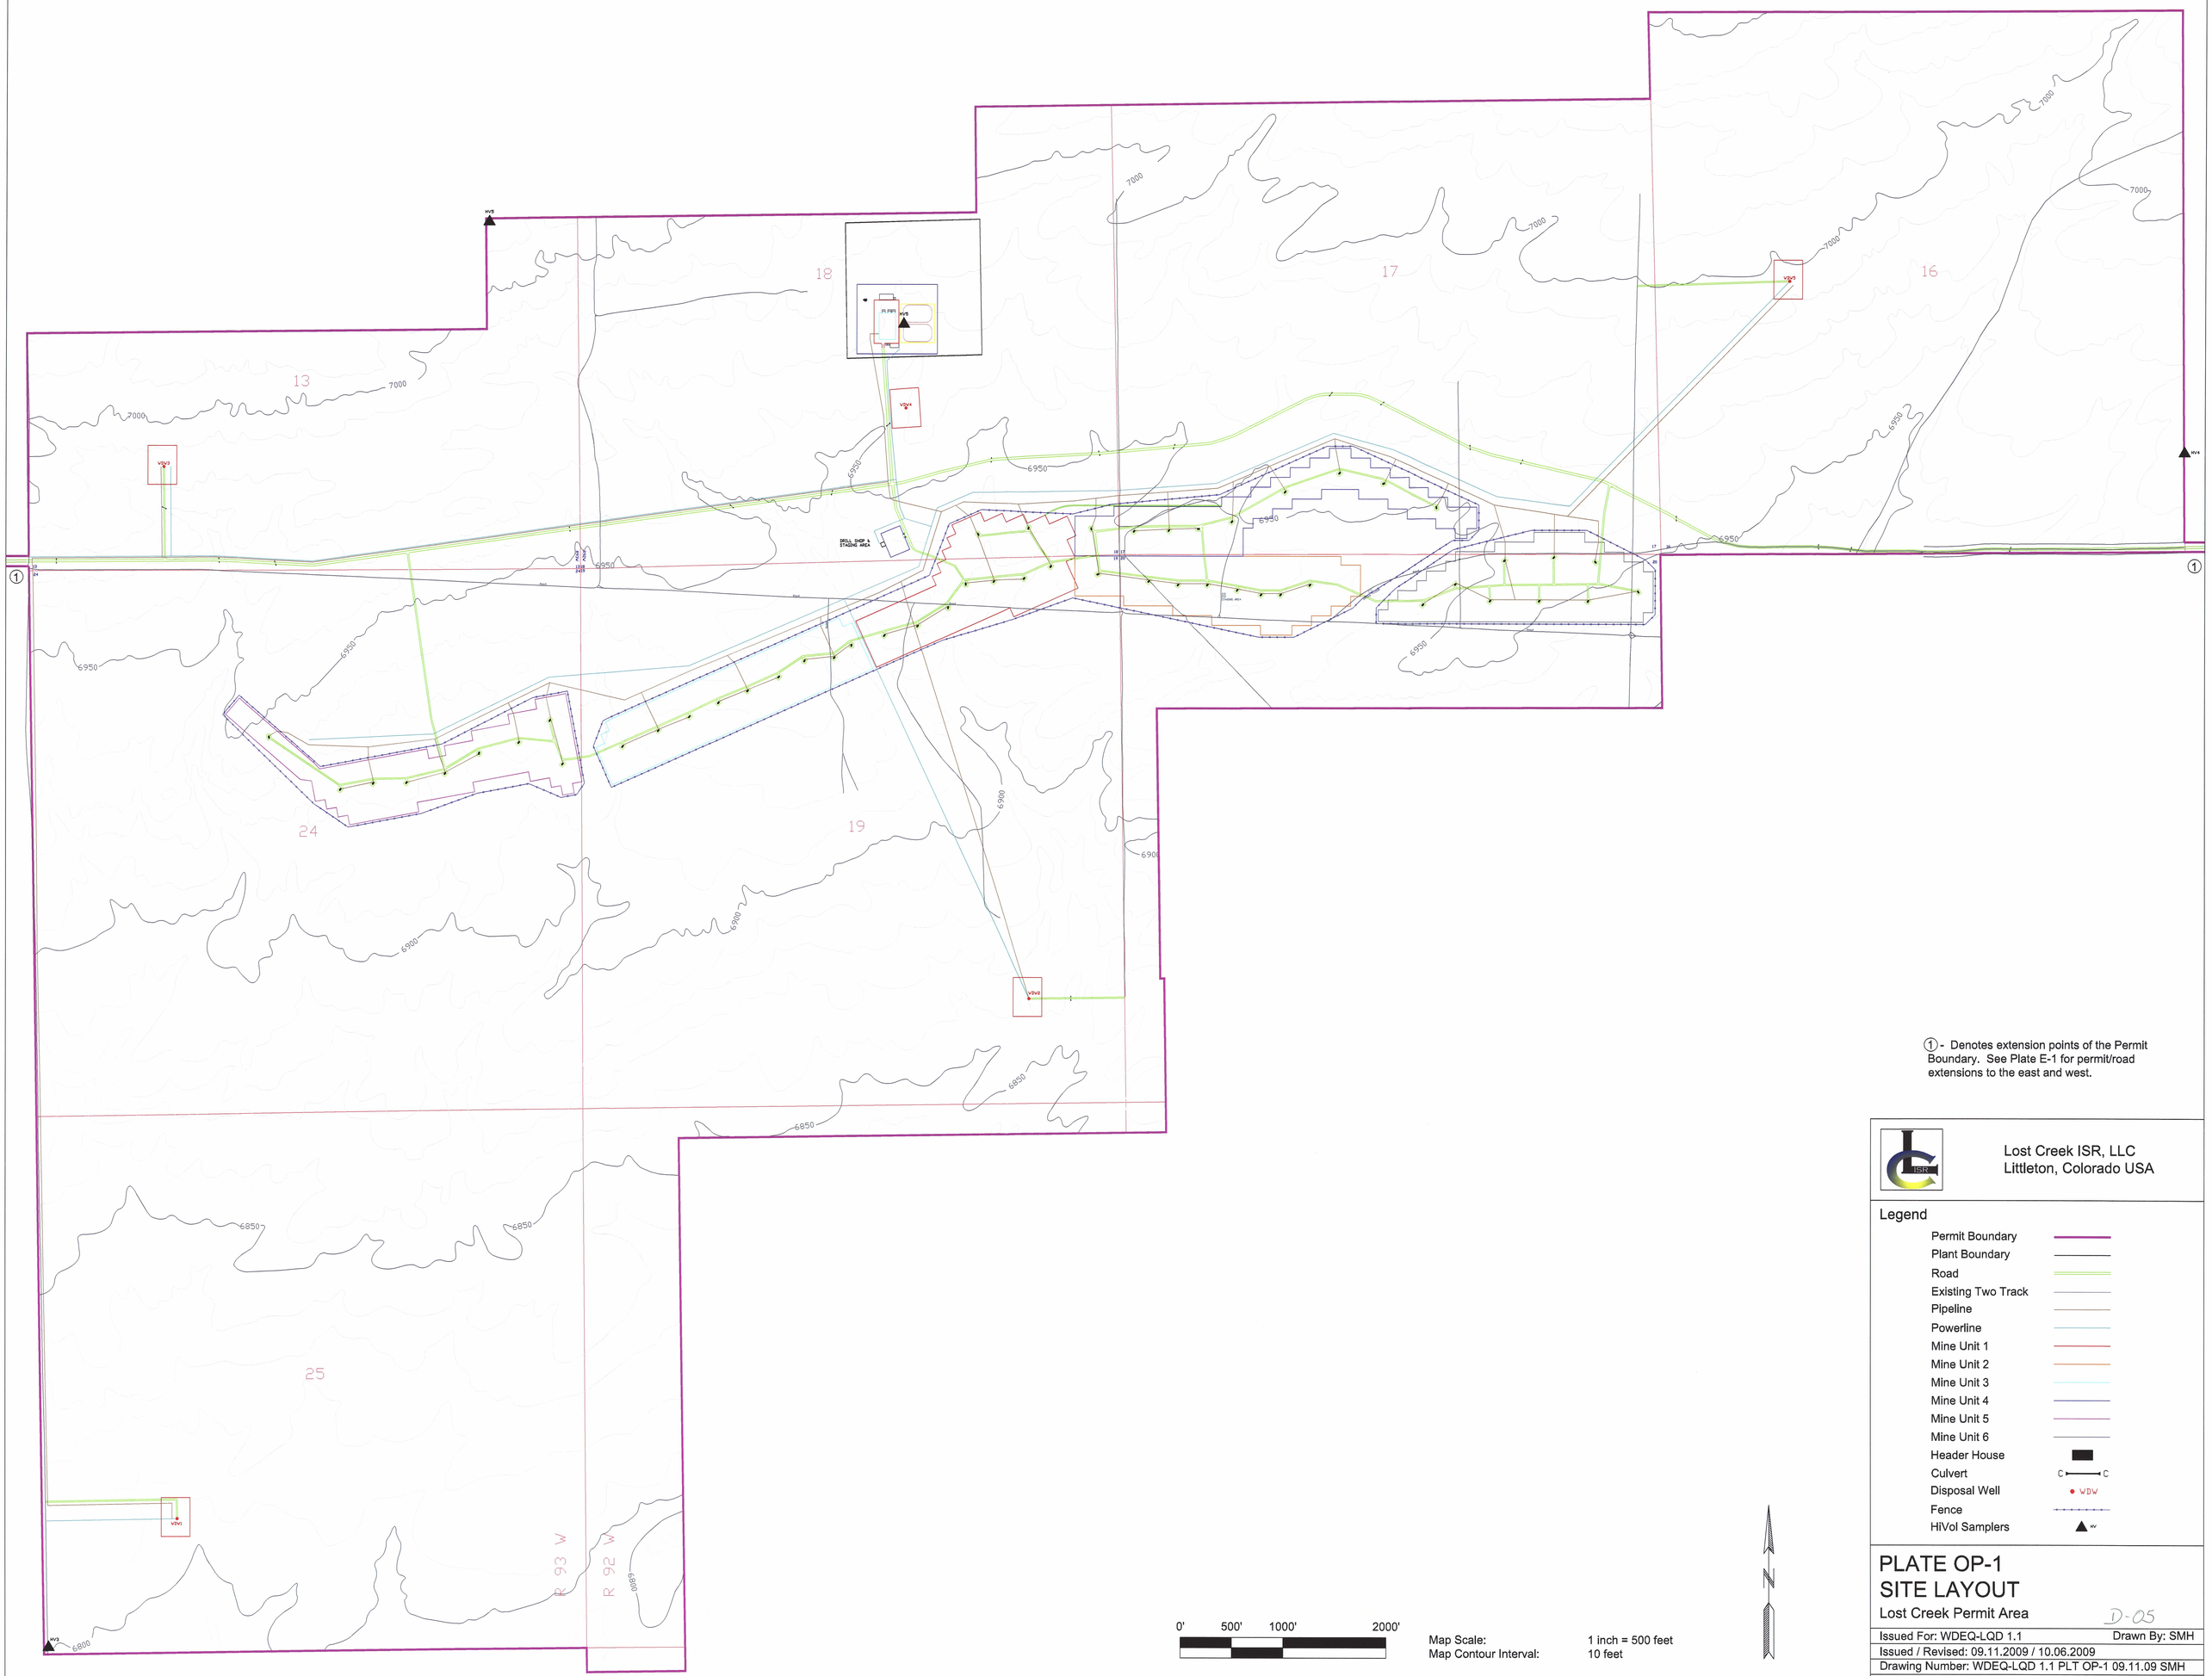

0' 500' 1000' 2000'

Map Scale: 1 inch = 500 feet
Map Contour Interval: 10 feet

① - Denotes extension points of the Permit Boundary. See Plate E-1 for permit/road extensions to the east and west.

Lost Creek ISR, LLC
Littleton, Colorado USA

Legend

- Permit Boundary
- Plant Boundary
- Road
- Existing Two Track
- Pipeline
- Powerline
- Mine Unit 1
- Mine Unit 2
- Mine Unit 3
- Mine Unit 4
- Mine Unit 5
- Mine Unit 6
- Header House
- Culvert
- Disposal Well (WDW)
- Fence
- HiVol Samplers (HV)

PLATE OP-1
SITE LAYOUT
Lost Creek Permit Area

D-05

Issued For: WDEQ-LQD 1.1	Drawn By: SMH
Issued / Revised: 09.11.2009 / 10.06.2009	
Drawing Number: WDEQ-LQD 1.1 PLT OP-1 09.11.09 SMH	