REVISION				
ZONE	LTR	DESCRIPTION	DATE	APPROVED
	A	ENTER ADDITIONAL DATA	1-22-86	

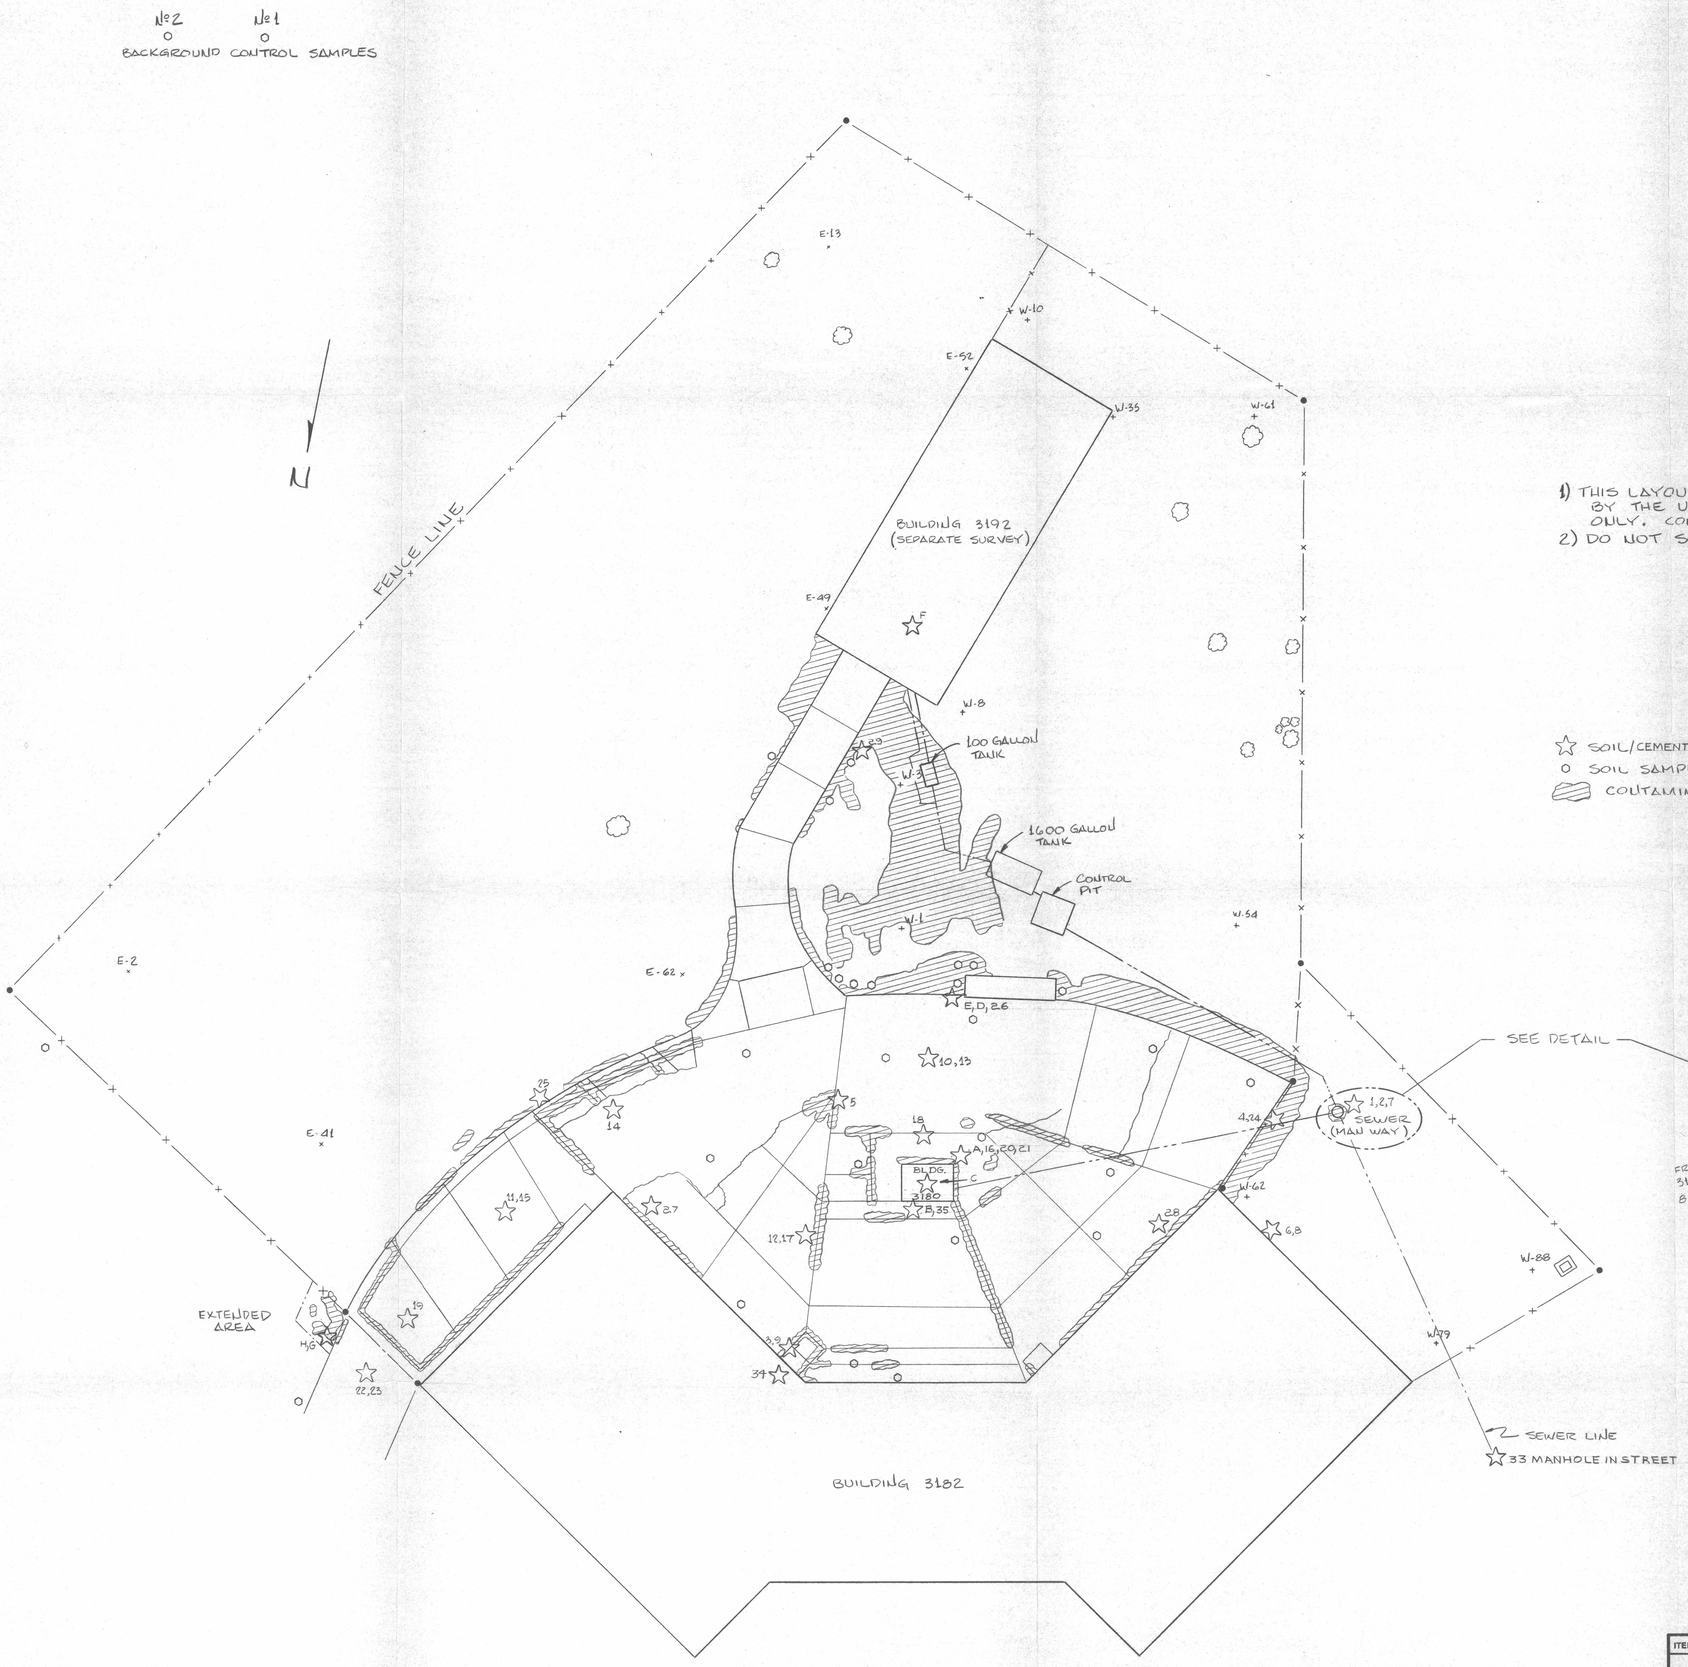

NOTES

1) THIS LAYOUT WAS TRACED FROM BLUELINE PRINTS FURNISHED BY THE U.S. GOVERNMENT AND IS TO BE USED FOR REFERENCE ONLY. CONTAMINATION SURVEY DATA BY CHEM-NUCLEAR SYSTEM, INC.
2) DO NOT SCALE FROM THIS DRAWING.

LEGEND

☆ SOIL/CEMENT SAMPLE: DETERMINED BY LABORATORY ANALYSIS.
o SOIL SAMPLE: TAKEN, AVAILABLE FOR ANALYSIS, HELD ON SITE
CONTAMINATION 50 CPM OR GREATER ABOVE BACKGROUND

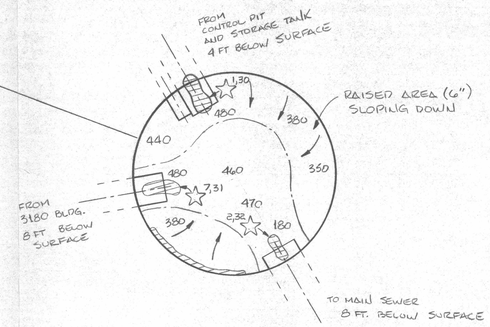

MANWAY DETAIL

NOT TO SCALE

D-01

ITEM	QTY	MAT'L SPEC.	NOMENCLATURE OR DESCRIPTION	PART NO
			BILL OF MATERIALS	

UNLESS OTHERWISE SPECIFIED DIMENSIONS ARE IN INCHES
LINEAR TOLERANCE ±1/4 ANGULAR TOLERANCE ±1/4

PROJECT NO. 48553 FSCM NO. 54643

CHEM-NUCLEAR SYSTEMS, INC.

DRAWN L. KEAN DATE 12-6-85
CHECKED
HEALTH PHYSICS 12/6/85
APPROVED Q.A.
APPROVED MGR. 12/6/85

TITLE FORT McCLELLEN HOT CELL FACILITY & AREA

SIZE E DRAWING NUMBER B- SK-LAK-120685 REV. A

SCALE 2mm = 1 FT WT. N/A LBS. SHEET 1 OF 1

THIS DRAWING IS THE PROPERTY OF CHEM-NUCLEAR SYSTEMS, INC. AND IS LOANED UPON THE CONDITION THAT IT IS NOT TO BE REPRODUCED, COPIED, OR RE-LEASED TO OTHERS WITHOUT THE WRITTEN PERMISSION OF CHEM-NUCLEAR SYSTEMS, INC. AND IS TO BE RETURNED UPON REQUEST.