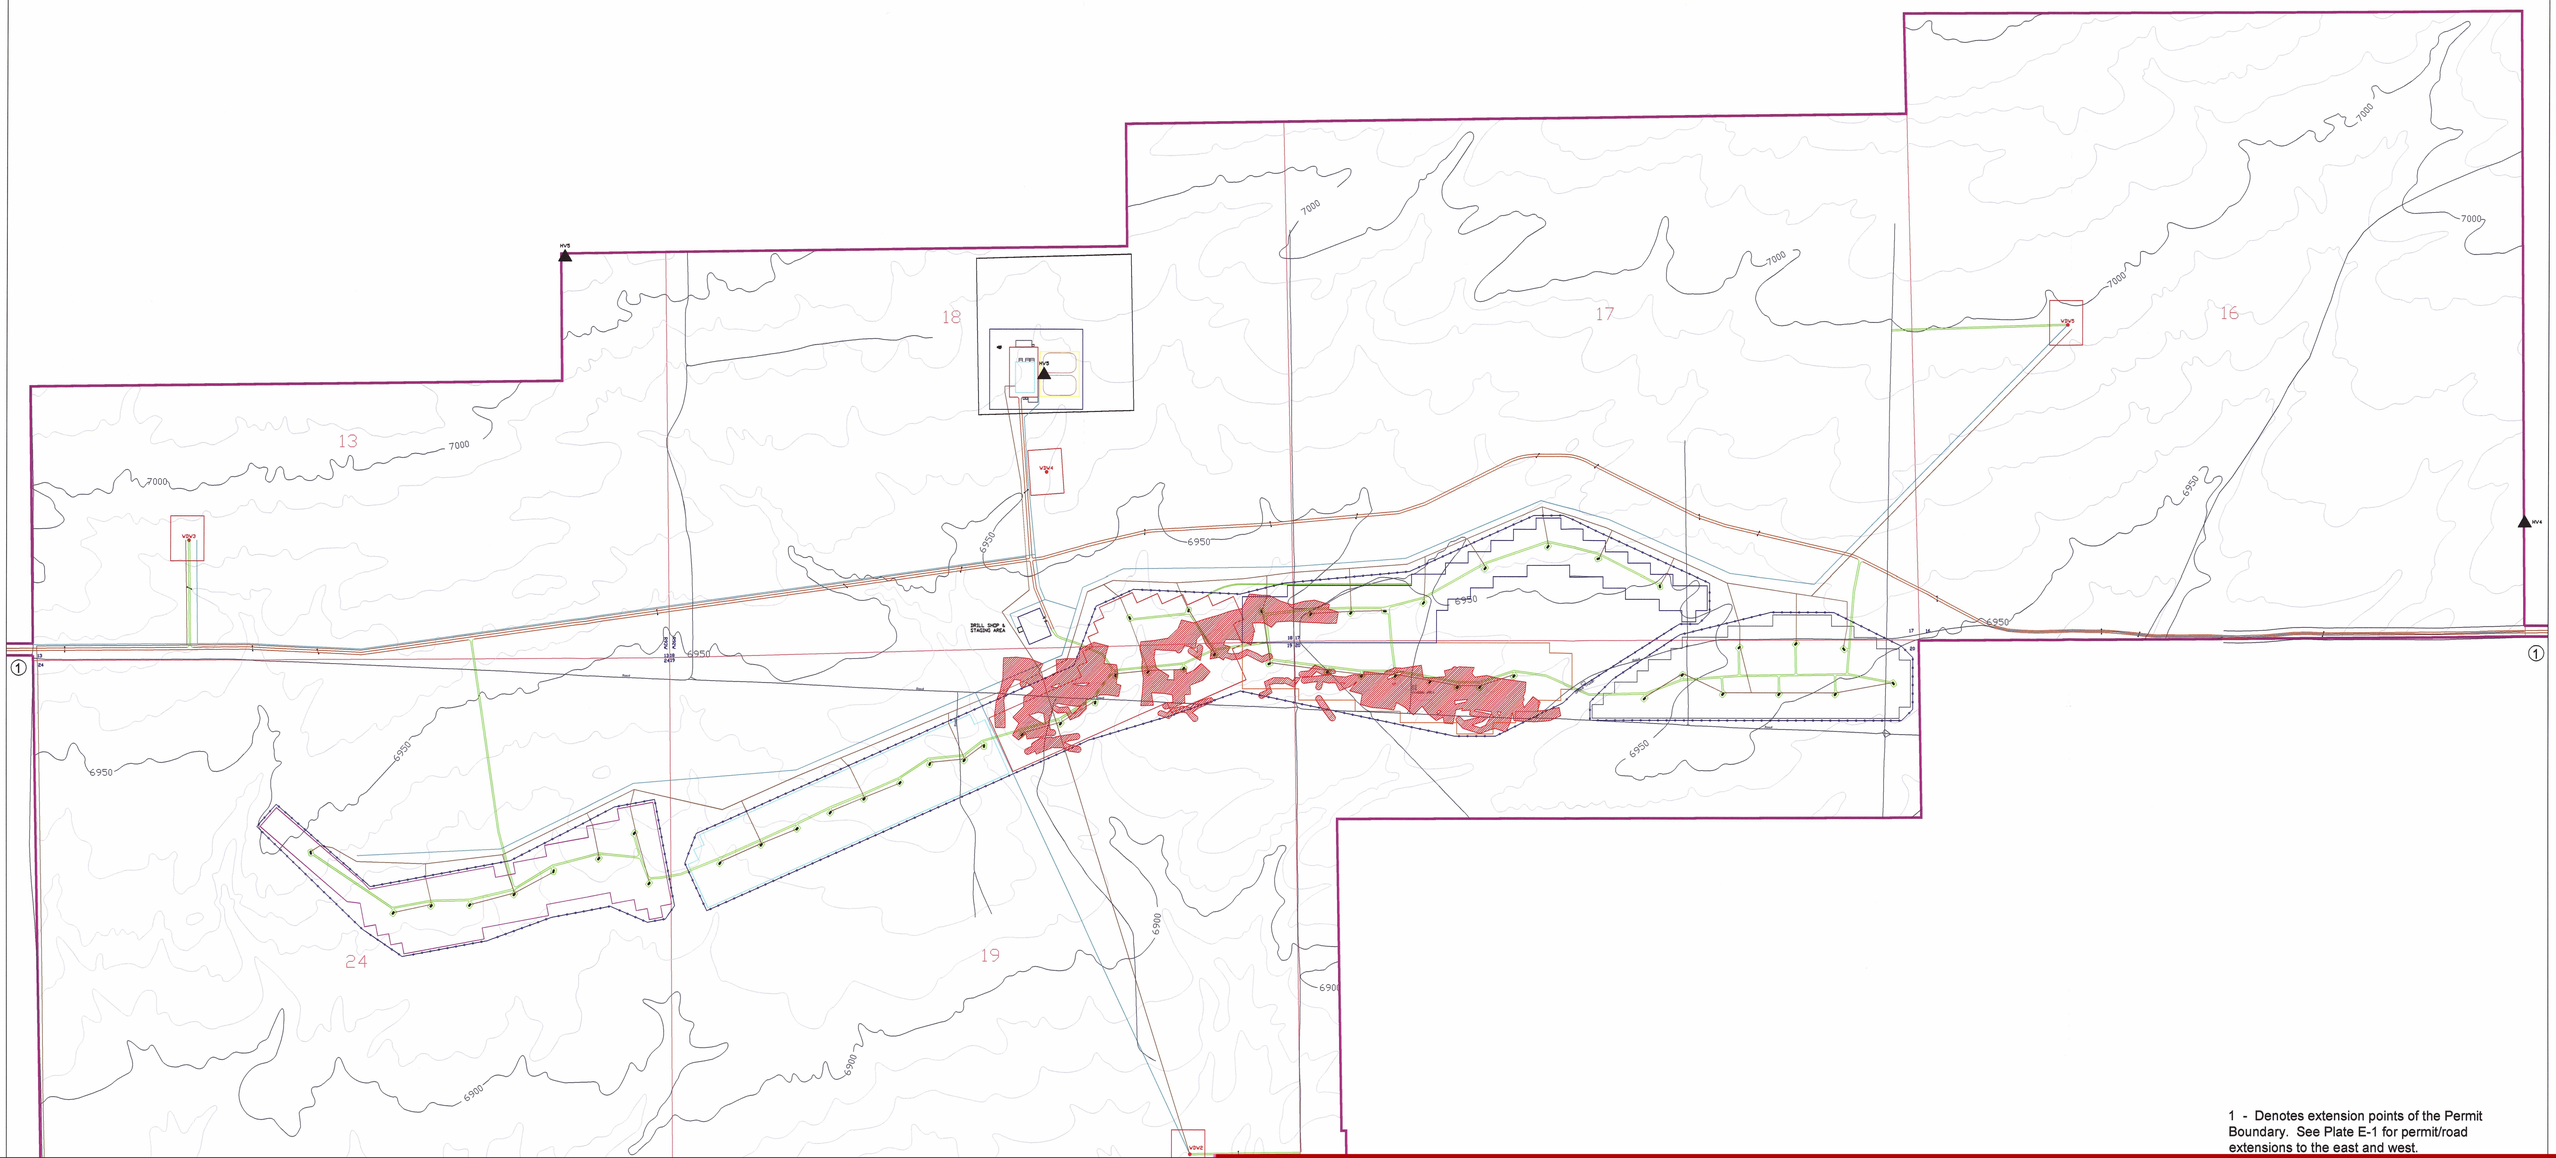

1 - Denotes extension points of the Permit Boundary. See Plate E-1 for permit/road extensions to the east and west.