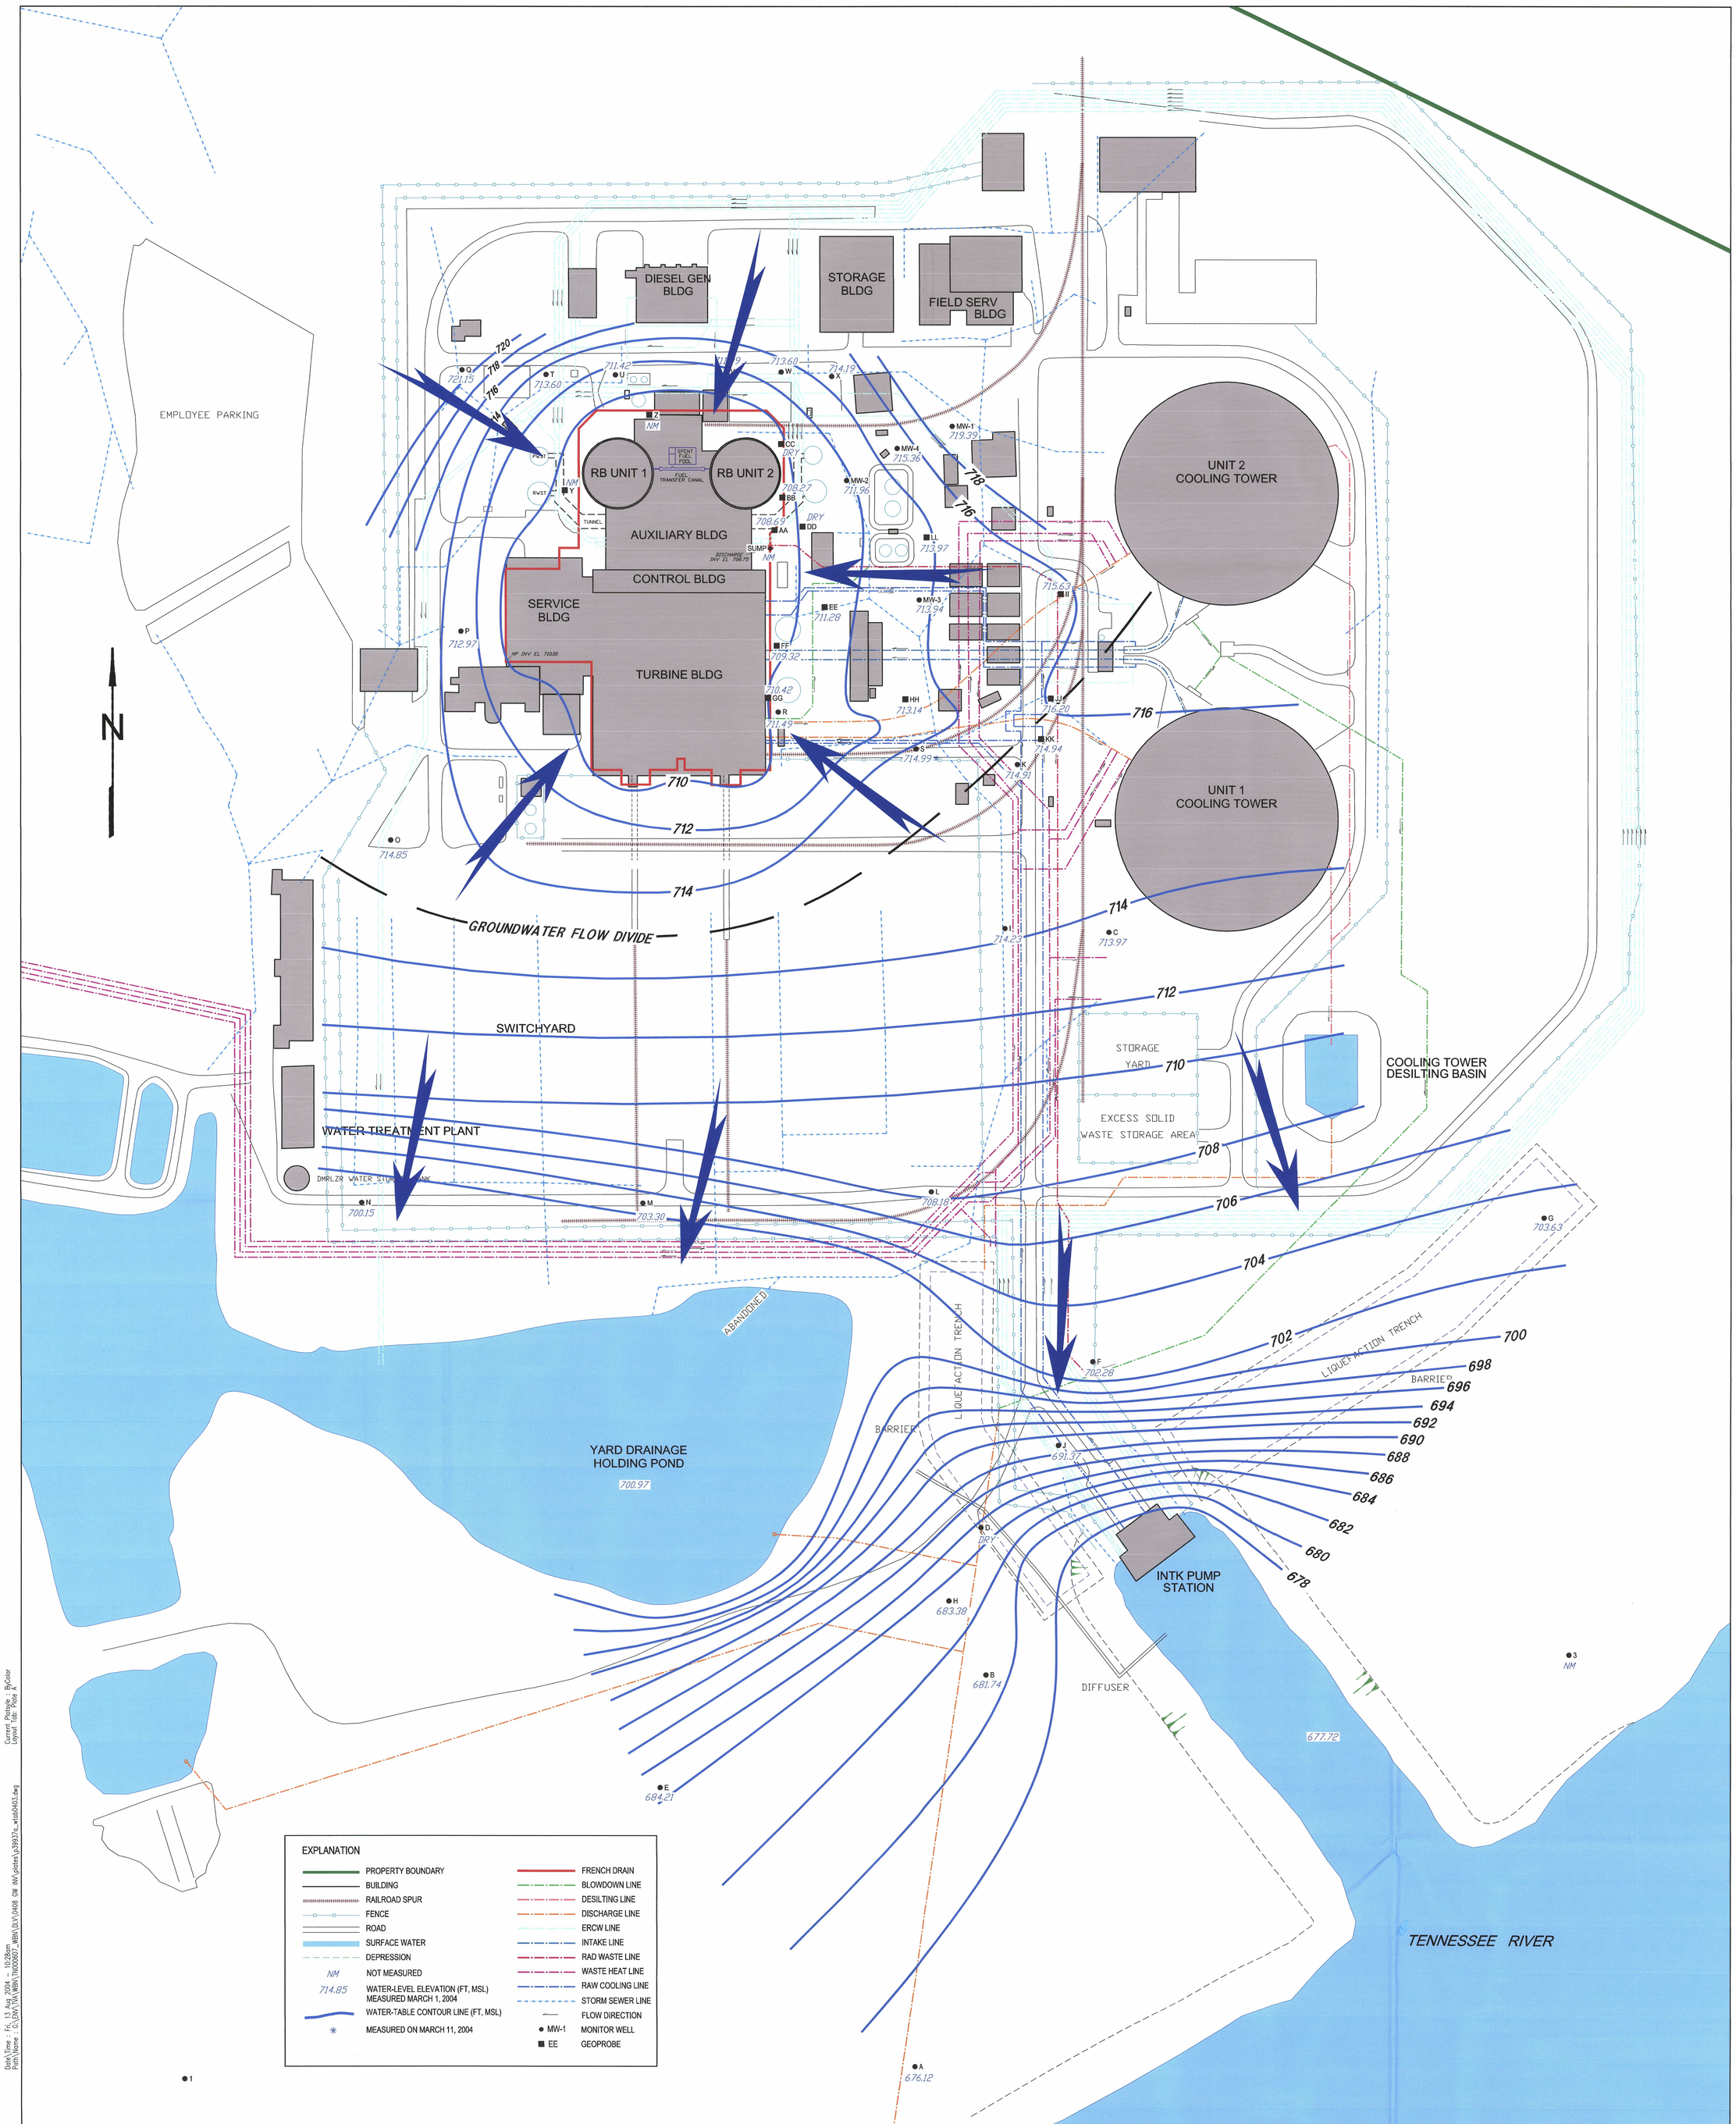

PROJECT MANAGER:	TASK MANAGER:
B. ILGNER	E. PANHORST
REPORT: UNKNOWN	
DRAWING DATE: 15MAY2004 Ba	

0 100 200
SCALE IN FEET

ARCADIS
ARCADIS G&M
97 Midway Lane
Oak Ridge, TN 37830
TEL: 865.481.3000 FAX: 865.482.5075
www.arcadis-us.com

TENNESSEE VALLEY AUTHORITY

Water Table, March 2004

WATTS BAR NUCLEAR PLANT
SPRING CITY, TENNESSEE

D-08

PROJECT NUMBER: TN000607.0003

ATTACHMENT: H

© ARCADIS G&M, Inc.

Acad Version : R16.0
User Name : bottom

Date\Time : Fri, 13 Aug 2004 - 10:28am
Path\Name : G:\ENV\TVA\WBN\TN000607_WBN\DLV\0408 GW INV\plates\p39937a_wtb0403.dwg

Current Plotstyle : ByColor
Layout Tab: Plate A