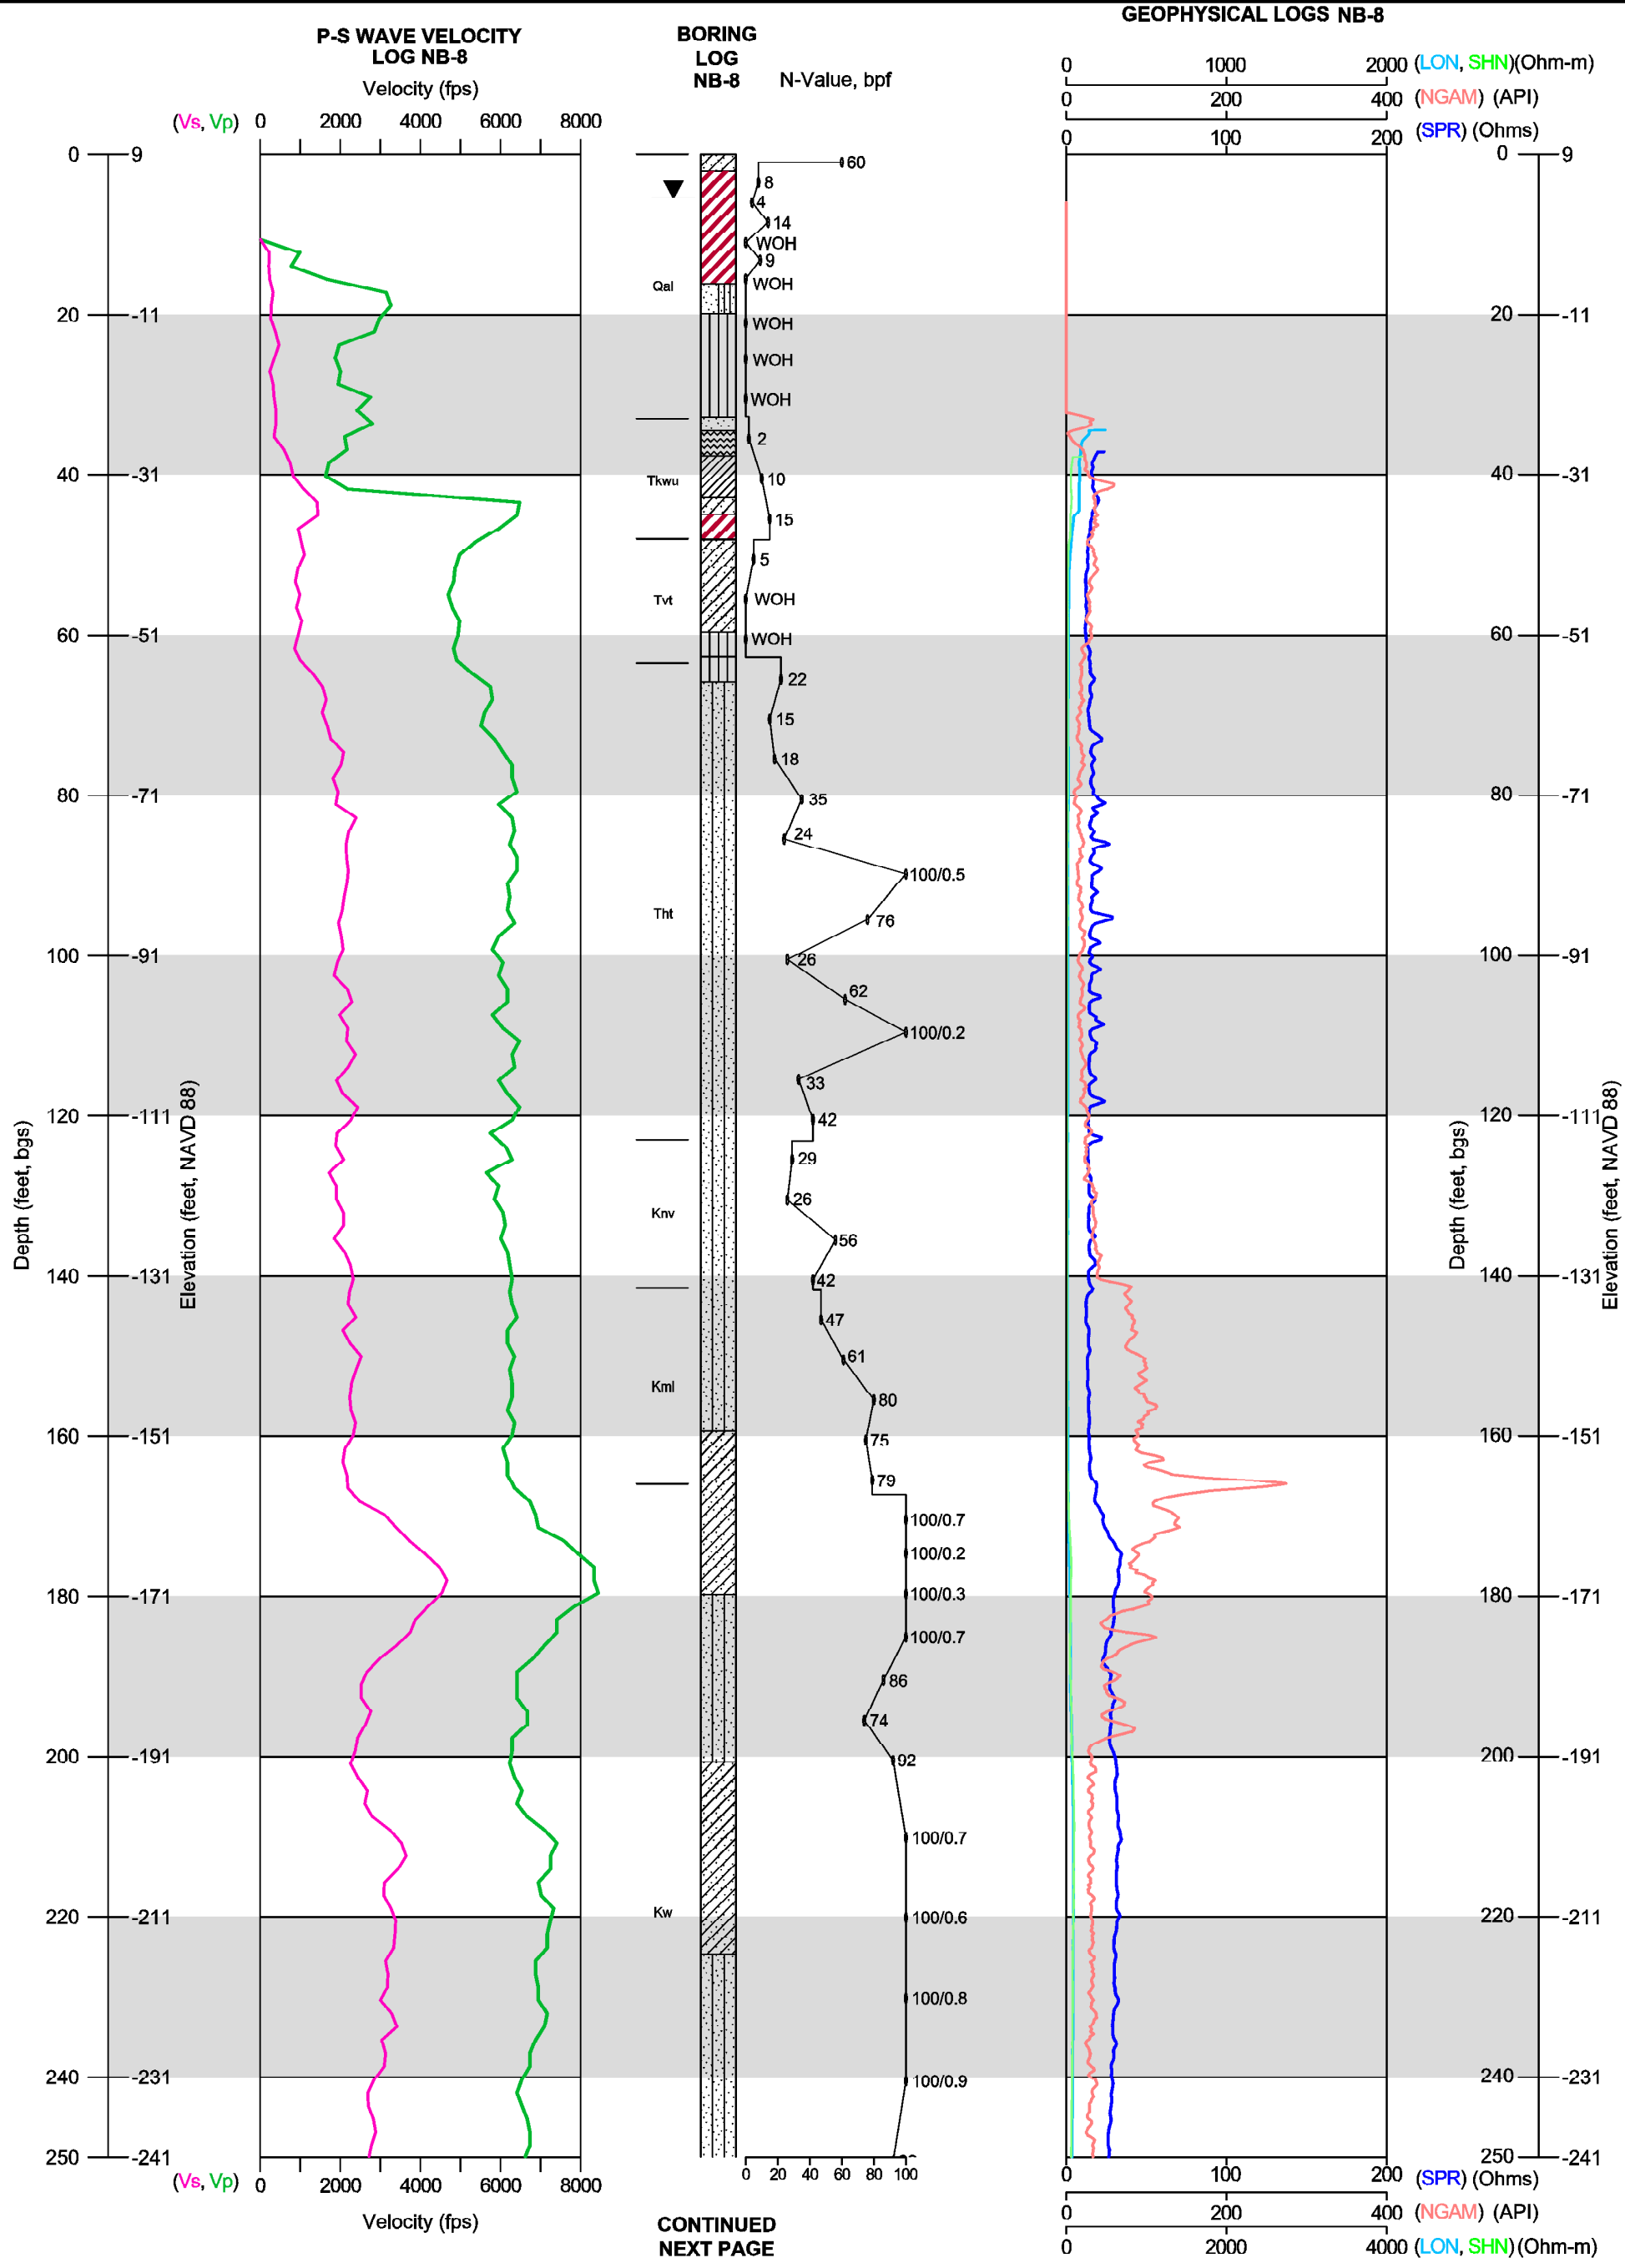

20' 0 20'
GRAPHIC SCALE (VERT)- IN FEET

(Reference: 2.5.4.1-8)

PSEG Power, LLC

PSEG SITE ESPA
Part 2, Site Safety Analysis Report

Boring Profile - NB-8
FIGURE 2.5.4.1-12B
REV 0