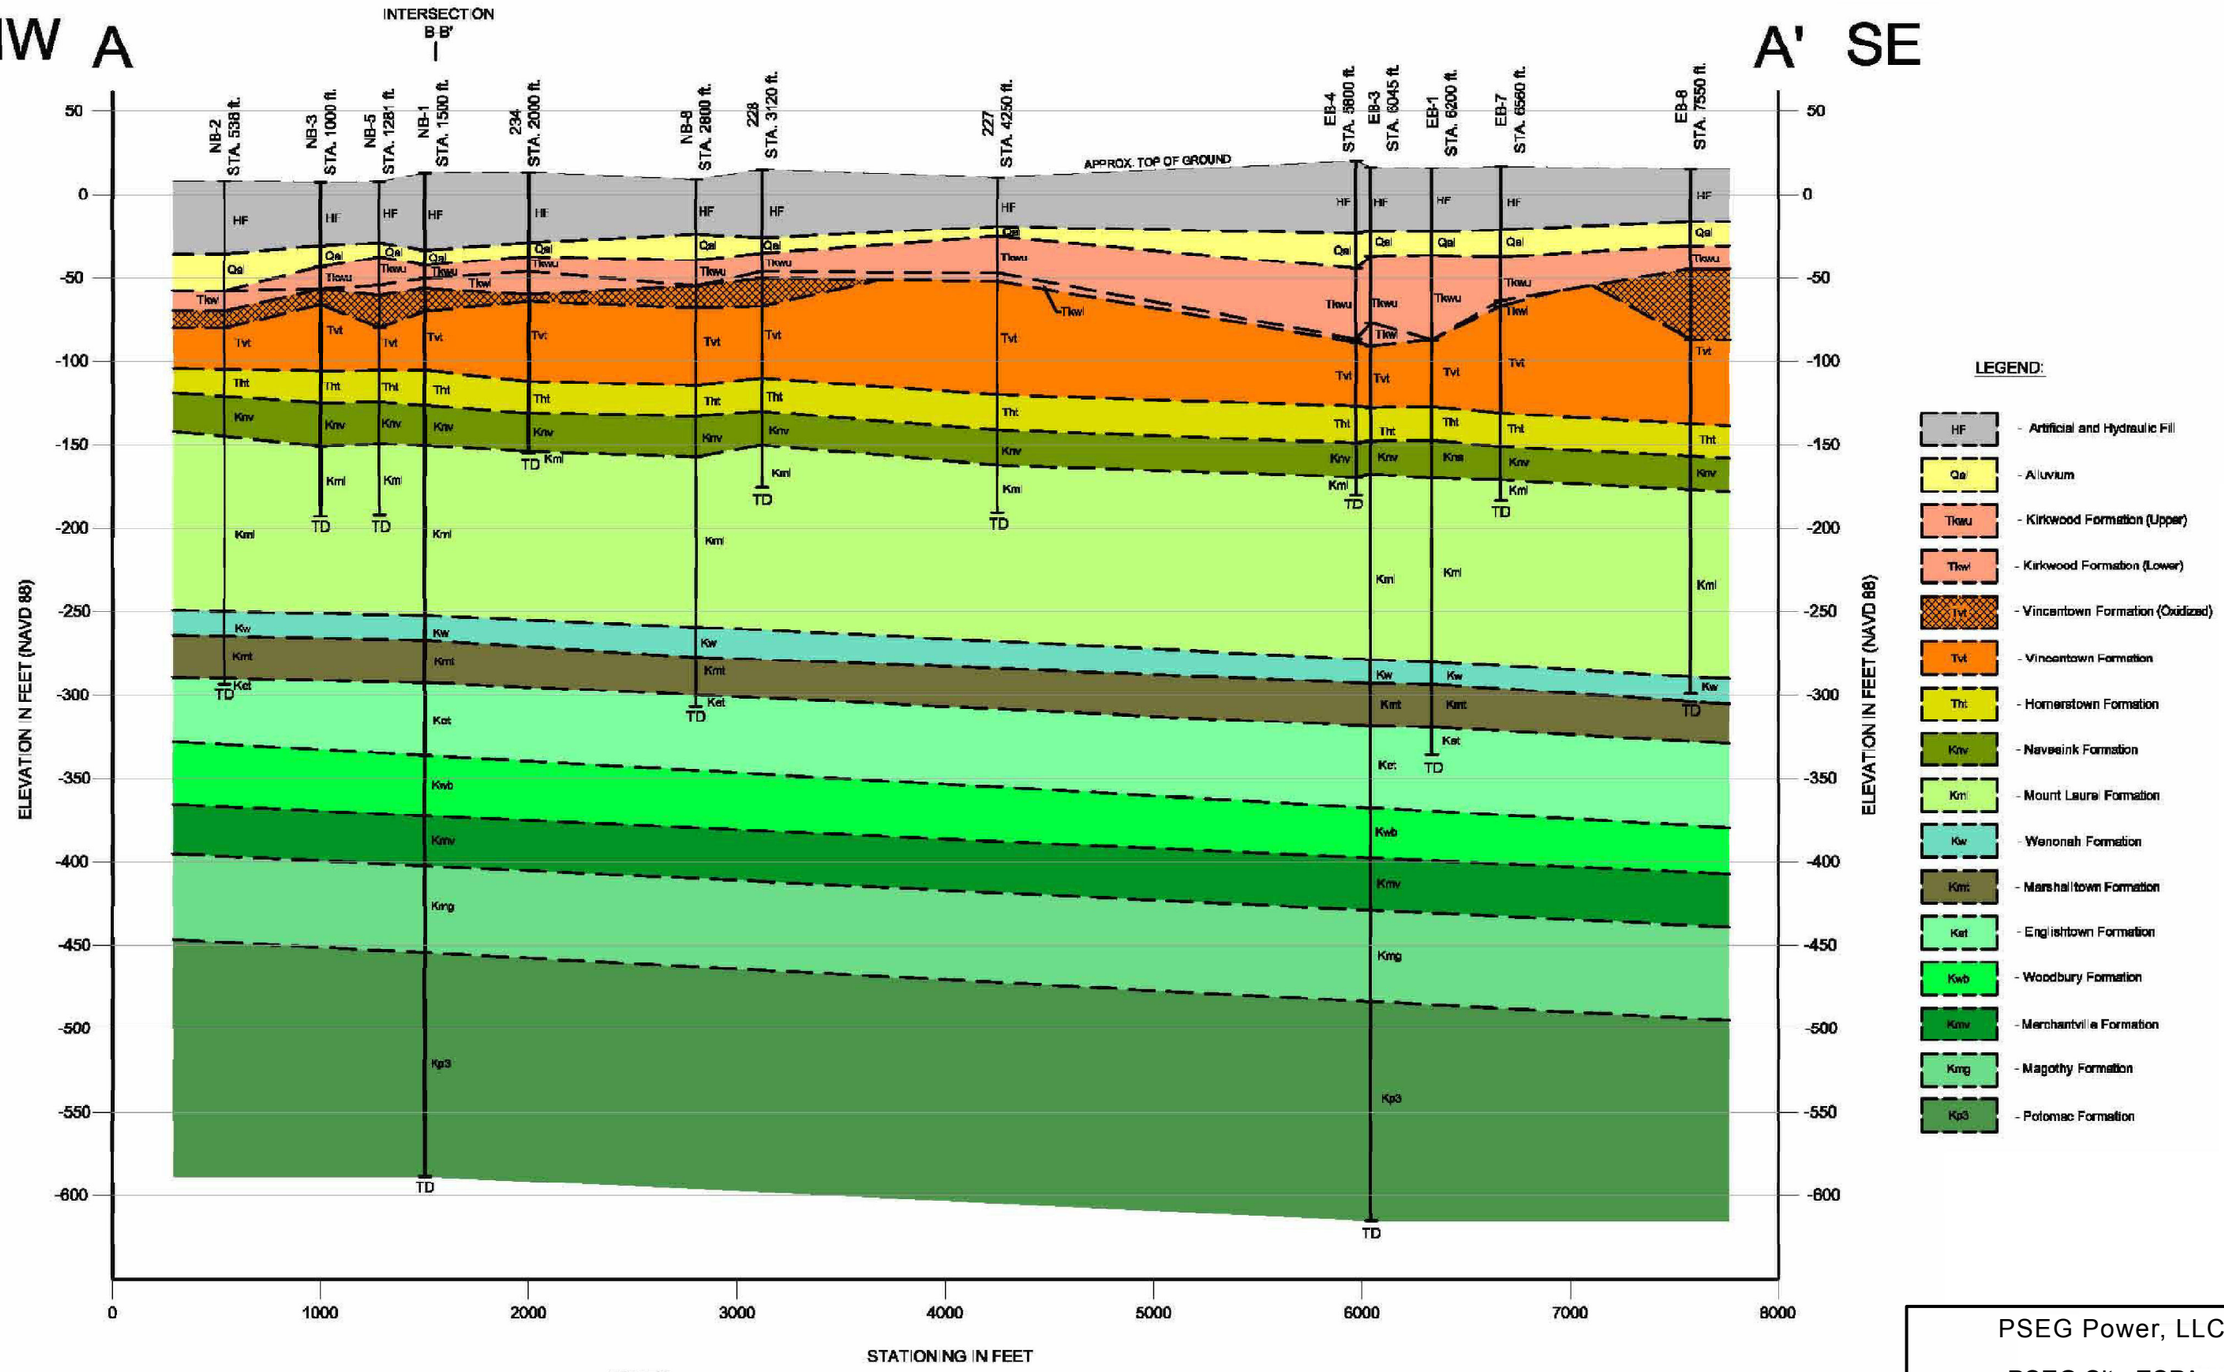

VERTICAL SCALE - IN FEET

100 50 0 100 200

HORIZONTAL SCALE - IN FEET

800 400 0 800 1600

NOTES:

- BORINGS 227, 228, AND 234 (Reference 2.6-2)
- EB AND NB SERIES BORINGS COMPLETED FOR ESPA (Reference 2.6-8)
- TD = TERMINATION DEPTH
- SEE FIGURE 2.6-6 FOR SECTION LOCATION.
- BORINGS PROJECTED ORTHOGONALLY TO SECTION LINE.
- SOME BORINGS SHOWN ON FIG. 2.6-6 NOT INCLUDED DUE TO SHALLOW DEPTH OR PROXIMITY TO OTHER BORINGS.

PSEG Power, LLC

PSEG Site ESPA
Part 3, Environmental Report

Cross Section A-A' Orientation

FIGURE 2.3-23

Rev 0