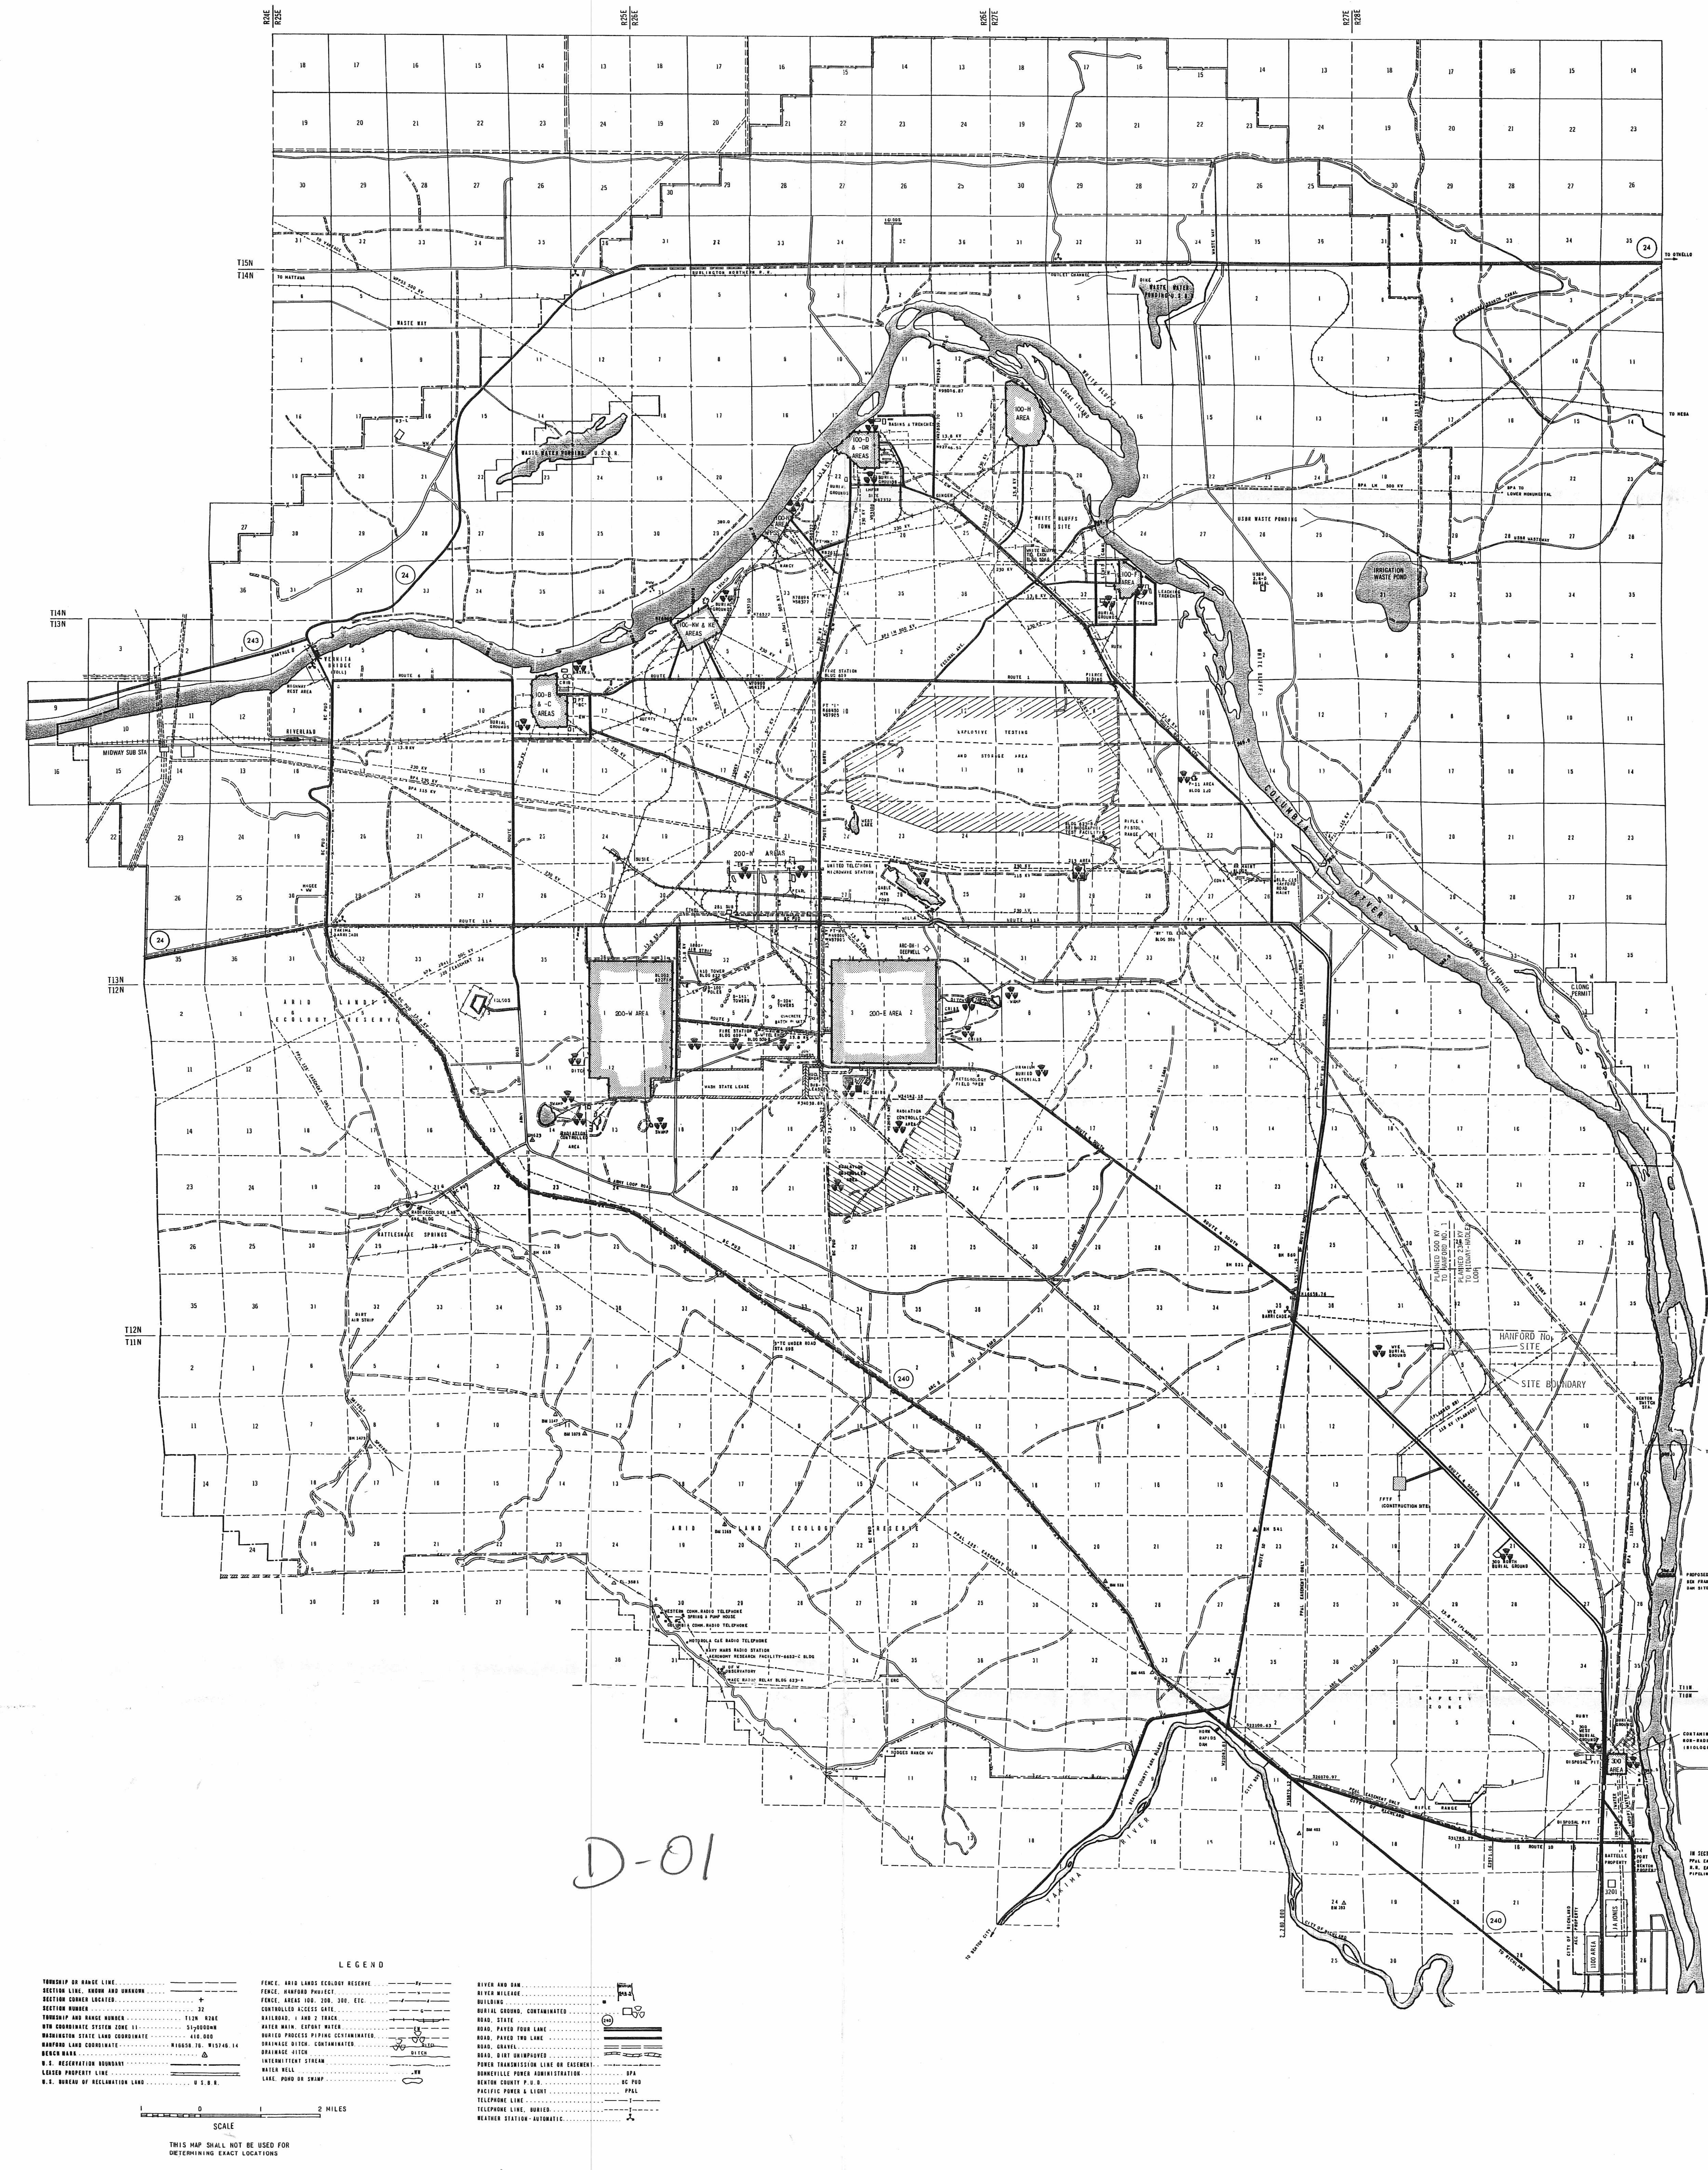
D-01
R24E R25E
R25E R26E
R26E R27E
R27E R28E
T15N T14N
T14N T13N
T13N T12N
T12N T11N
T11N T10N
TO OTHELLO
TO MESA
TO WALLA WALLA
TO MATTAWA
TO VANTAGE
BURLINGTON NORTHERN R.R.
WASTE WAY
WASTE WATER PONDING U.S.B.R.
IRRIGATION WASTE POND
USBR WASTE PONDING
USBR WASTEWAY
MIDWAY SUB STA
VERNITA BRIDGE (TOLL)
HIGHWAY REST AREA
RIVERLAND
100-B & -C AREAS
100-KW & KE AREAS
100-N AREA
100-D & -DR AREAS
100-H AREA
100-F AREA
WHITE BLUFFS TOWN SITE
WHITE BLUFFS
LOCKE ISLAND
COLUMBIA RIVER
U.S. FISH AND WILDLIFE SERVICE
C.LONG PERMIT
EXPLOSIVE TESTING AND STORAGE AREA
WEST LAKE
GABLE MTN POND
200-N AREAS
200-W AREA
200-E AREA
ARID LANDS ECOLOGY RESERVE
RATTLESNAKE SPRINGS
RADIOECOLOGY LAB
DIRT AIR STRIP
ARMY LOOP ROAD
WASH STATE LEASE
RADIATION CONTROLLED AREA
URANIUM BURIED MATERIALS
METEOROLOGY FIELD OPER
WYE BARRICADE
WYE BURIAL GROUND
PLANNED 500 KV TO HANFORD NO. 1
PLANNED 230 KV TO MIDWAY-HADLEY LOOP
HANFORD No. 2 SITE
SITE BOUNDARY
BENTON SWITCH STA.
FFTF (CONSTRUCTION SITE)
300 NORTH BURIAL GROUND
PROPOSED BEN FRANKLIN DAM SITE
SAFETY ZONE
RIFLE RANGE
300 AREA
DISPOSAL PIT
CONTAMINATED AND NON-RADIOACTIVE (BIOLOGICAL)
BATTELLE PROPERTY
PORT OF BENTON PROPERTY
3201
J.A. JONES
1100 AREA
CITY OF RICHLAND
TO RICHLAND
IN SECTION 14, T10N, R28E PP&L EASEMENT ONLY R.R. EASEMENT ONLY PIPELINE EASEMENT ONLY
HORN RAPIDS DAM
YAKIMA RIVER
TO BENTON CITY
BENTON COUNTY PARK BOARD
HODGES RANCH WW
WESTERN COMM. RADIO TELEPHONE SPRING & PUMP HOUSE
COLUMBIA COMM. RADIO TELEPHONE
MOTOROLA C&E RADIO TELEPHONE
NAVY MARS RADIO STATION
ROUTE 4 SOUTH
ROUTE 2 SOUTH
ROUTE 11A
ROUTE 6
ROUTE 1
ROUTE 10
LEGEND
TOWNSHIP OR RANGE LINE
SECTION LINE, KNOWN AND UNKNOWN
SECTION CORNER LOCATED
SECTION NUMBER 32
TOWNSHIP AND RANGE NUMBER T12N R28E
UTM COORDINATE SYSTEM ZONE 11 51₇0000mN
WASHINGTON STATE LAND COORDINATE 410.000
HANFORD LAND COORDINATE N16658.76, W15746.14
BENCH MARK
U.S. RESERVATION BOUNDARY
LEASED PROPERTY LINE
U.S. BUREAU OF RECLAMATION LAND U.S.B.R.
FENCE, ARID LANDS ECOLOGY RESERVE
FENCE, HANFORD PROJECT
FENCE, AREAS 100, 200, 300, ETC.
CONTROLLED ACCESS GATE
RAILROAD, 1 AND 2 TRACK
WATER MAIN, EXPORT WATER
BURIED PROCESS PIPING CONTAMINATED
DRAINAGE DITCH, CONTAMINATED
DRAINAGE DITCH
INTERMITTENT STREAM
WATER WELL
LAKE, POND OR SWAMP
RIVER AND DAM
RIVER MILEAGE
BUILDING
BURIAL GROUND, CONTAMINATED
ROAD, STATE
ROAD, PAVED FOUR LANE
ROAD, PAVED TWO LANE
ROAD, GRAVEL
ROAD, DIRT UNIMPROVED
POWER TRANSMISSION LINE OR EASEMENT
BONNEVILLE POWER ADMINISTRATION BPA
BENTON COUNTY P.U.D. BC PUD
PACIFIC POWER & LIGHT PP&L
TELEPHONE LINE
TELEPHONE LINE, BURIED
WEATHER STATION-AUTOMATIC
1 0 1 2 MILES
SCALE
THIS MAP SHALL NOT BE USED FOR DETERMINING EXACT LOCATIONS