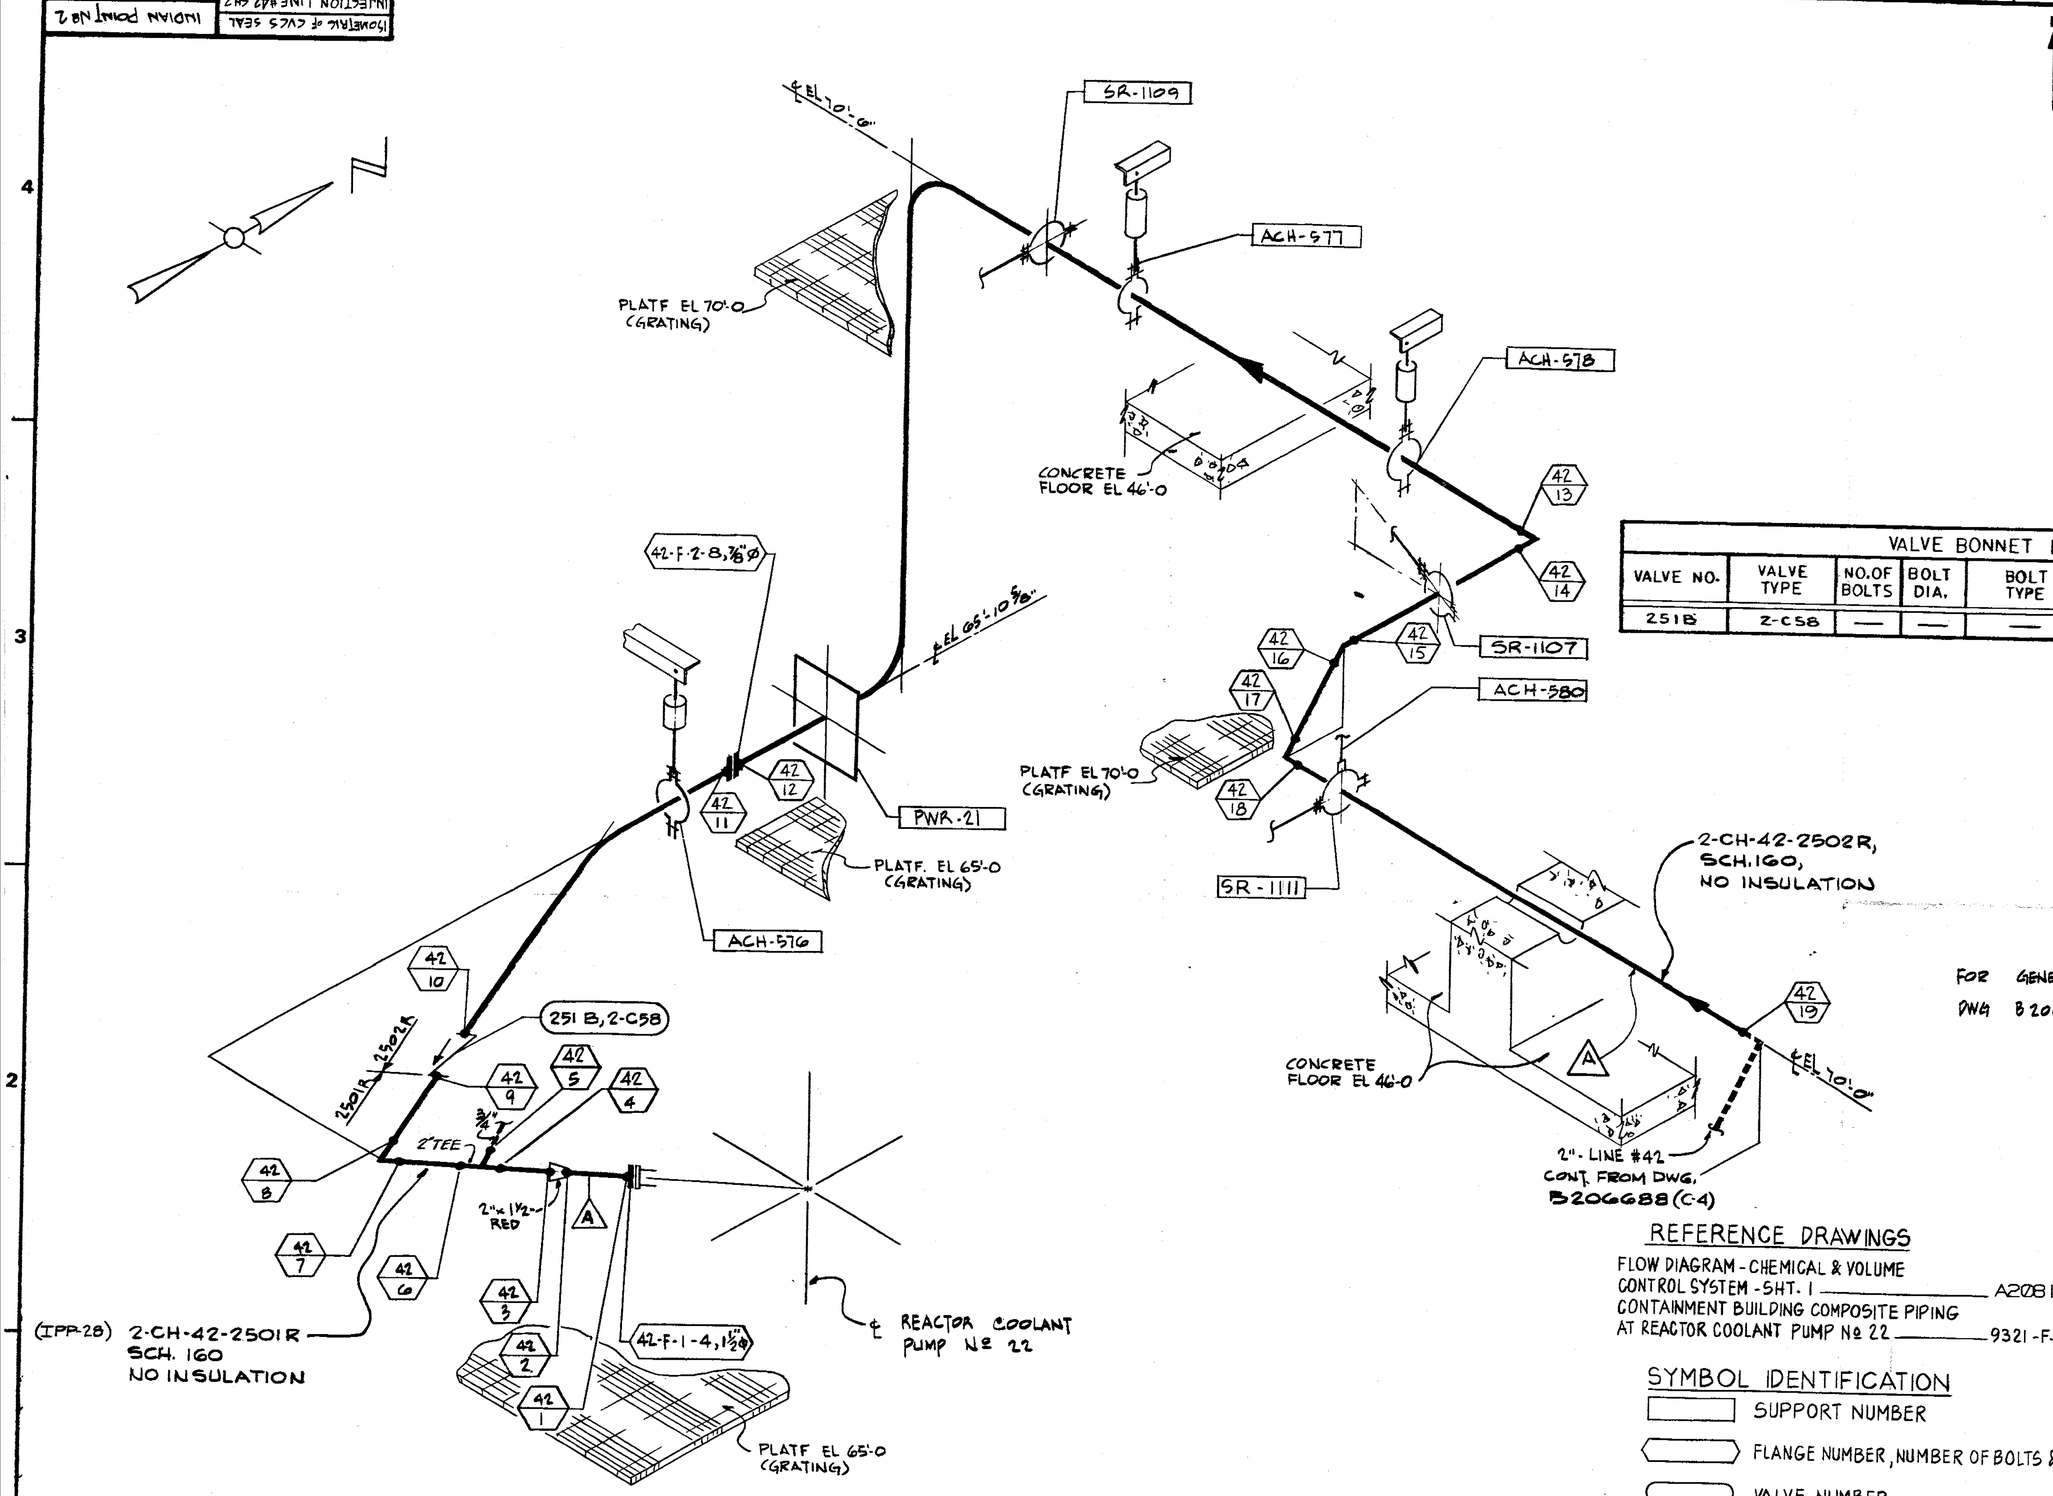

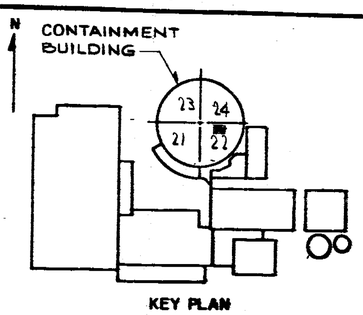

KEY PLAN

VALVE BONNET BOLTING						
VALVE NO.	VALVE TYPE	NO. OF BOLTS	BOLT DIA.	BOLT TYPE	VALVE MANUFACTURER	MANUFACTURER DWG. NO.
251B	2-C58	—	—	—	ROCKWELL-EDWARDS	C-70819

FOR GENERAL NOTES SEE DWG B206687

NOT FOR FABRICATION OR INSTALLATION

THIS DRAWING CONTAINS ITEMS WHICH MUST BE CONTROLLED WITHIN CON EDISON AS: "CLASS A" ITEMS PER CI-240-1

REFERENCE DRAWINGS

FLOW DIAGRAM - CHEMICAL & VOLUME CONTROL SYSTEM - SHT. 1 ——— A208168
CONTAINMENT BUILDING COMPOSITE PIPING AT REACTOR COOLANT PUMP Nº 22 ——— 9321-F-2527

SYMBOL IDENTIFICATION

- SUPPORT NUMBER
- FLANGE NUMBER, NUMBER OF BOLTS & BOLT DIAMETER
- VALVE NUMBER
- WELD NUMBER
- QUALITY GROUP CLASSIFICATION
- INTEGRAL SUPPORT WELD NUMBER

ANSTEC APERTURE CARD

Docket # 50-247
Accession # 9403110157
Date 2/28/94 of Ltr
Regulatory Docket File

REVISIONS

THIS ISSUE IS NON-CLASS "A" PER CI 240-1. RELEASE FOR RECORD. P.N. 7076 11-3-78

THIS REVISION IS NON-CLASS "A" PER CI-240-1. UPDATED DWG TO SHOW WORK ON DWG. 9321-F-2527, THRU REV. 18. ADDED LATEST REV. Nº TO REF. DWG'S. RELEASE FOR RECORD. P.N. 7076 RT/AS EBASCO SERVICES, INC 1-10-80

THIS REV IS NON-CLASS PER CI-240-1 CHANGED DISC. CODE FROM MJ TO ML. REL. FOR RECORD P/N 69911-EI

THIS REVISION IS NON-CLASS "A" PER CI-240-1. ADDED LATEST REV. Nº TO REF DWG'S. REMOVED SR-1108. RELEASE FOR RECORD P.N. 21368 TREADWELL CORP 11-12-82

THIS REVISION IS CLASS "A" PER 240-1, UPDATED DWG. PER INSERVICE INSPECTION. FIELD REVISION INFORMATION RELEASE FOR RECORD P.N. 69911-EI J.S.

THIS REVISION IS NON CLASS "A" PER CI-240-1. UPDATED DWG. PER INFORMATION RECEIVED FROM FIELD. RELEASE FOR RECORD. P.N. 21368. WB/RC 5-1-84

THIS REVISION IS NON CLASS PER CI-240-1. UPDATED DWG. PER OIR-91-05-685 PKG. #6537 RELEASE FOR RECORD P.N. 69911-EI K.E./E.D

NOT FOR FABRICATION OR INSTALLATION

B206689-6

CONSOLIDATED EDISON CO. OF NEW YORK, INC.

STATION LOCATION: INDIAN POINT Nº 2
INSERVICE INSPECTION
ISOMETRIC OF CVCS SEAL INJECTION LINE Nº 42 INSIDE CONTAINMENT
SHT 2 OF 2

SCALE: NONE | DRAWN BY: P. DENE | RECORDED: 11/21/70
P.N. 7076 | CHECKED BY: M STEINAUER | ENG.
DIAG | ELECT. | MECH. | STRUCT | DIST

APPROVALS: GENERAL ENGINEERING, MECHANICAL ENGINEERING, CIVIL ENGINEERING, ELECTRICAL ENGINEERING, GAS & STEAM OPERATIONS, PRODUCTION — CHIEF DESIGN ENGINEER, MECH PLANT ENGINEER, PLANT STRUCT ENGINEER, T & D STRUCT. ENGINEER, STATION ELECT ENGINEER, T & D ENGINEER, STRUCT ENGINEER, CONVENTIONAL POWER, NUCLEAR POWER

ML

ISOMETRIC OF CVCS SEAL INJECTION LINE #42 SHT 2 OF 2 INSIDE CONTAINMENT — INDIAN POINT Nº 2 — B206689