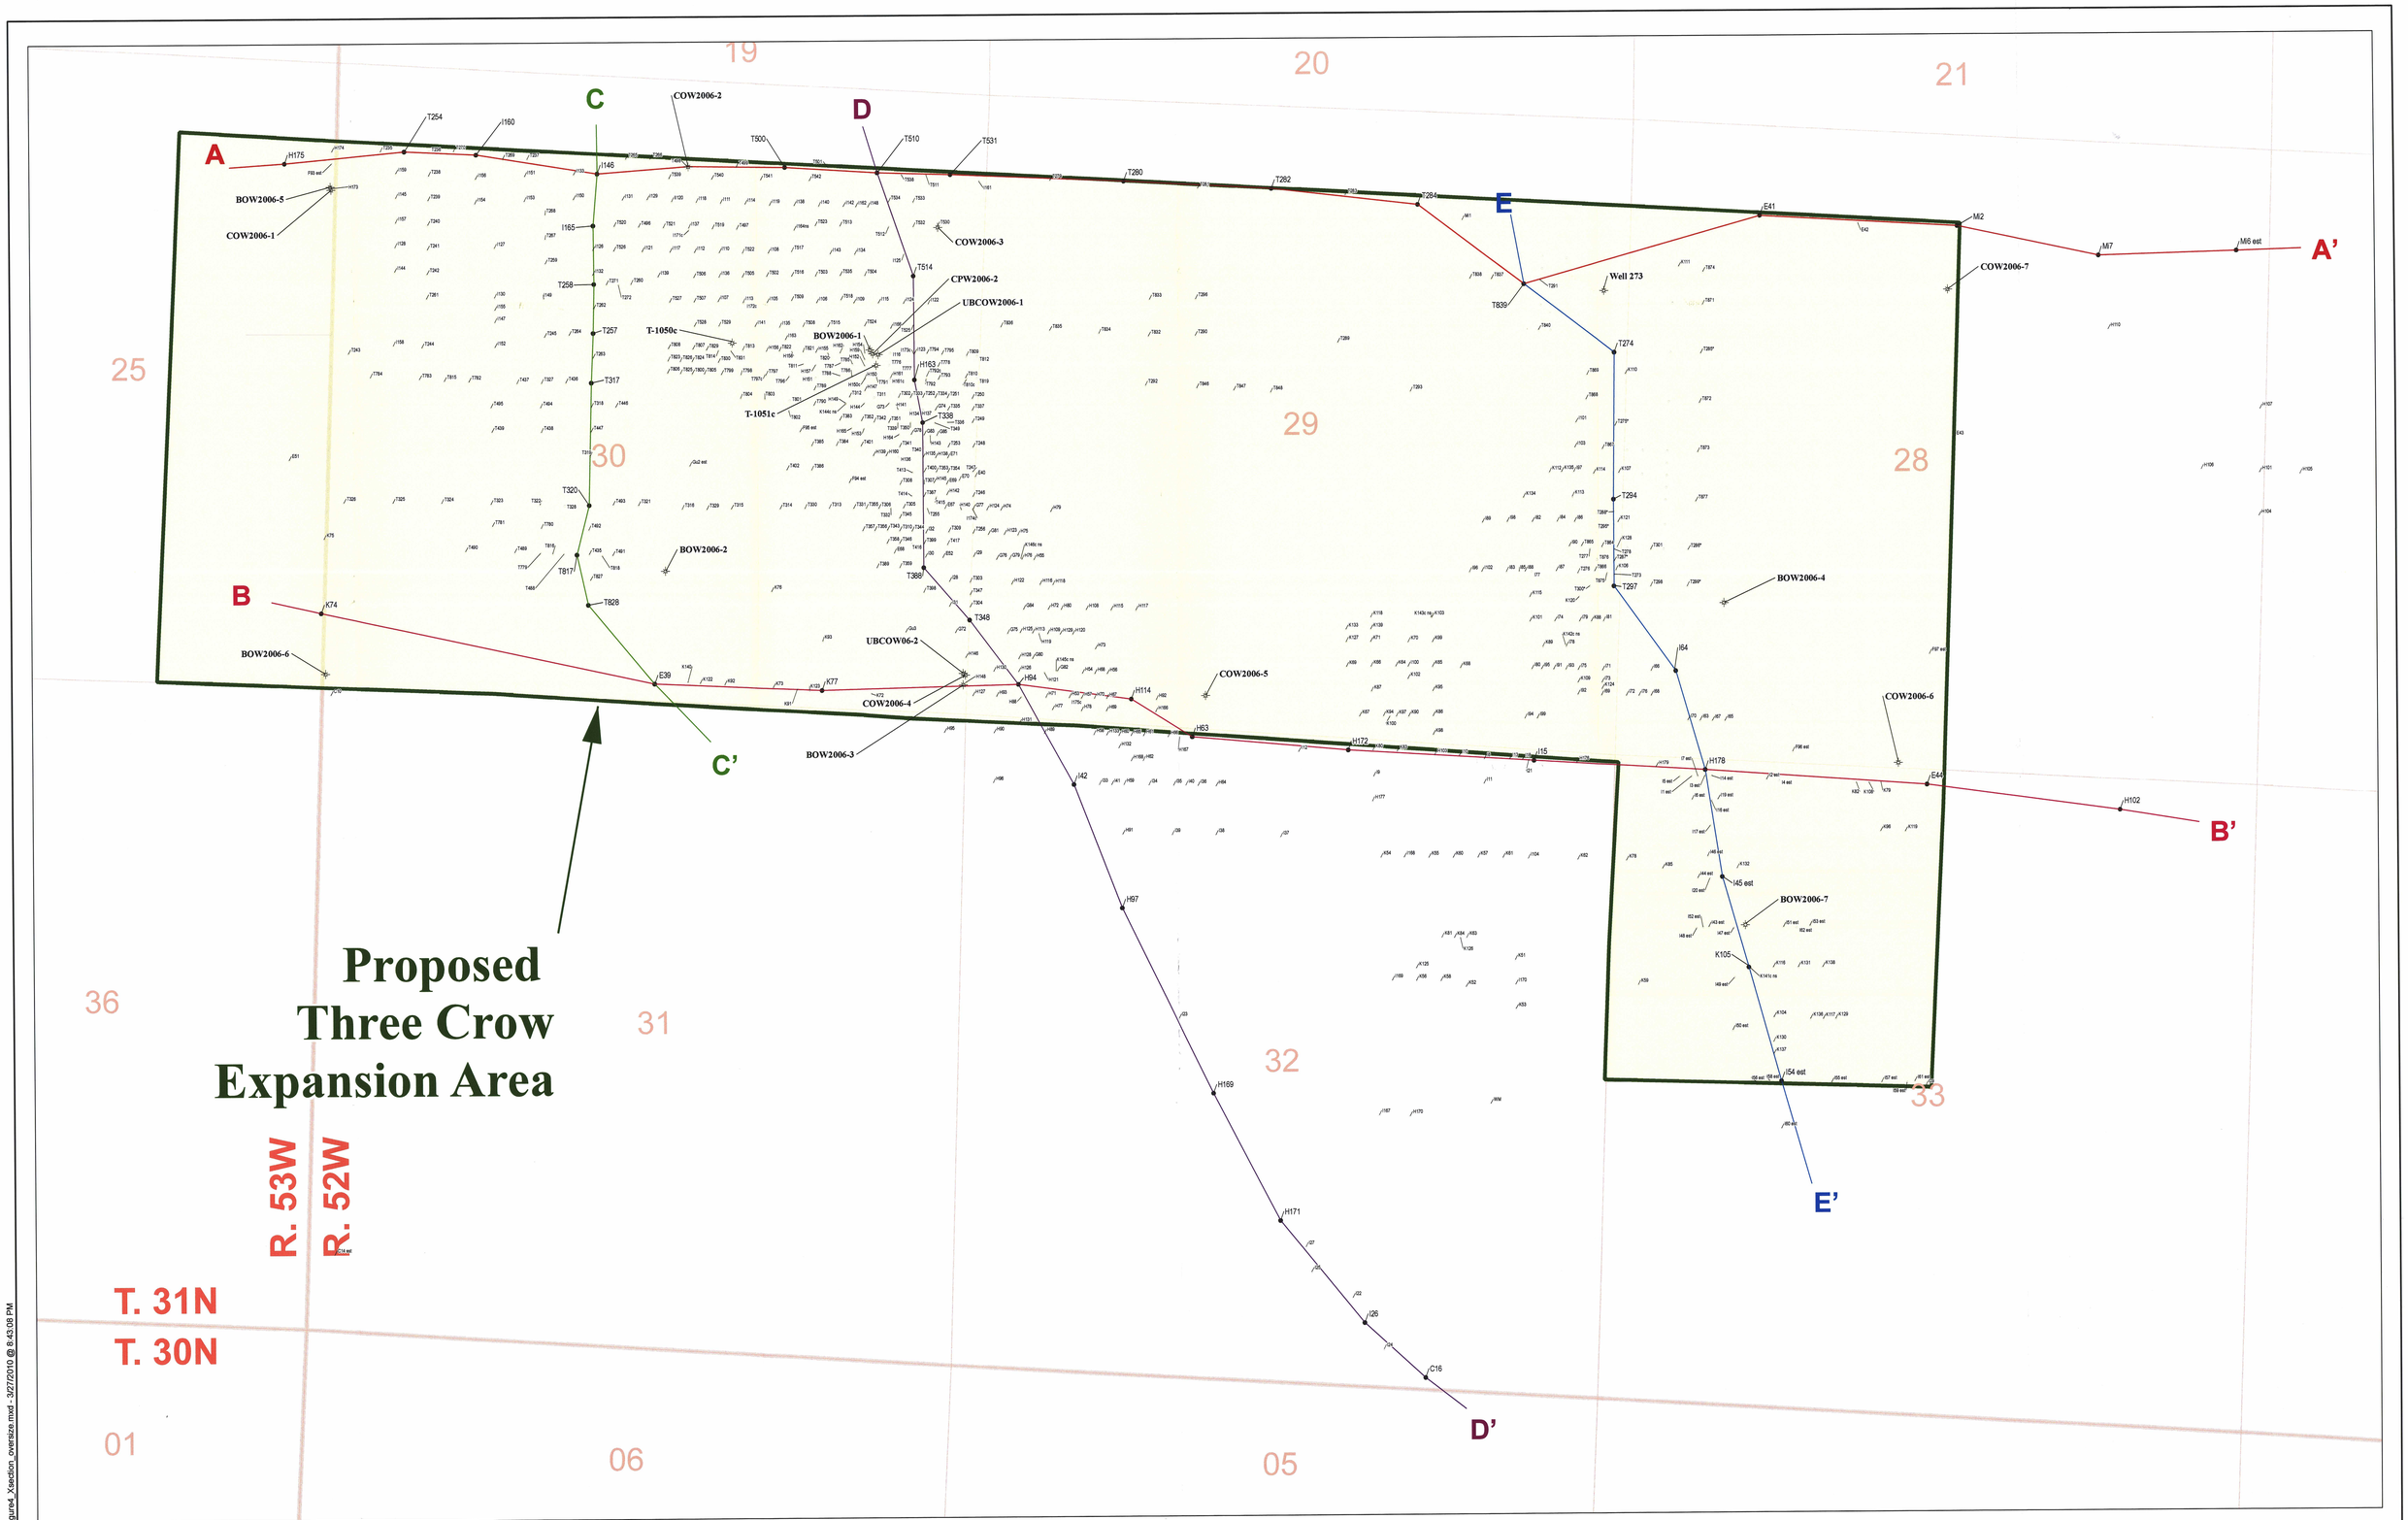

LEGEND

- Cross-Section A-A'
- Cross-Section B-B'
- Cross-Section C-C'
- Cross-Section D-D'
- Cross-Section E-E'
- Proposed Three Crow Expansion Area
- Monitoring Well
- Exploration Borehole (on Cross-Section Line)
- Other Exploration Borehole

NOTES:

Borehole locations T-1050c and T-1051c are not cased and are not used for monitoring.

0 500 1,000 1,500
Scale in Feet

N
W E

PROJECTION: NAD 1927, STATE PLANE NEBRASKA NORTH FIPS 2601

CROW BUTTE RESOURCES, INC.

FIGURE 4
THREE CROW
CROSS-SECTION LOCATION MAP

PROJECT: CO001396.0003 | MAPPED BY: JC | CHECKED BY: MS

ARCADIS
630 Plaza Drive, Ste. 100
Highlands Ranch, CO 80129
P: 720-344-3500 F: 720-344-3535
www.arcadis-us.com

D-01

K:\CBR_Projects\CO001396_ThreeCrow\2_GIS\arcMaps\0003_AEP\Figure4_Xsection_oversize.mxd - 3/27/2010 @ 8:43:08 PM