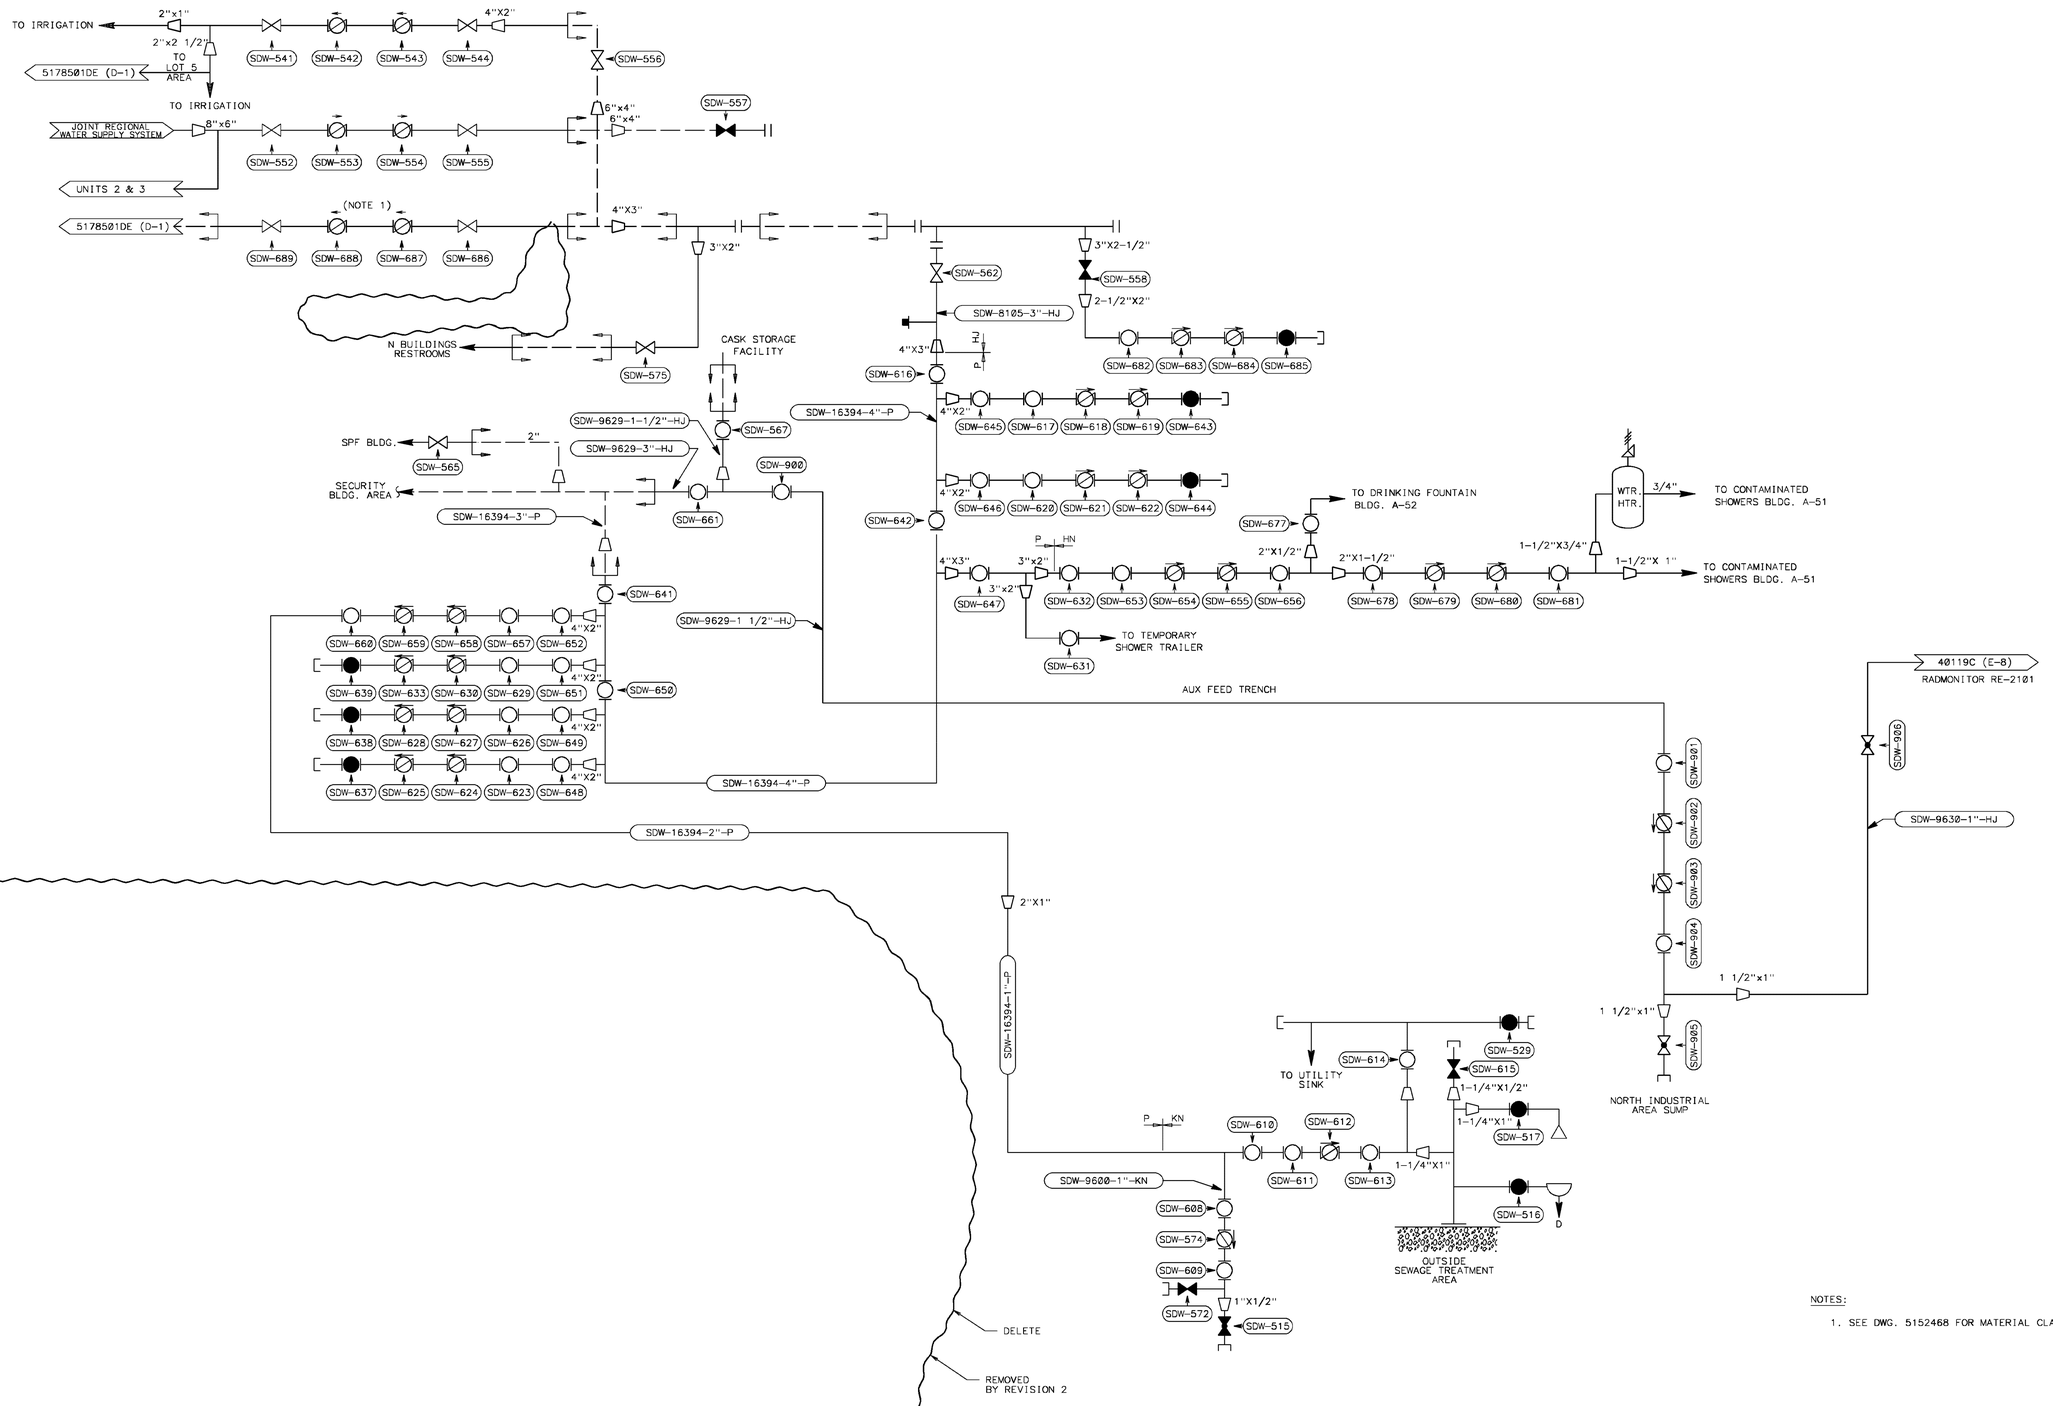

NOTES:

1. SEE DWG. 5152468 FOR MATERIAL CLASSIFICATIONS.

DRAWING NUMBER	DESCRIPTION

REFERENCES

NO	DESCRIPTION	RE	IRE	FLS	ORIG	CHK	OTHER	DATE
4	CORRECT ERRORS IN REV. 3					DKK		DCMS 04/16/07

REVISIONS

QC NSR UNIT 1

SAN ONOFRE NUCLEAR GENERATING STATION

DECOMMISSIONING
P & I DIAGRAM
SERVICE AND DOMESTIC WATER SYSTEM

SOUTHERN CALIFORNIA EDISON

Scale: DRAWN BY: TYLER, A.J.

M.REVIEW DCMS STATUS = APRV APRIL 16, 2007 13:03

5178382DE REV 4

Site File Copy