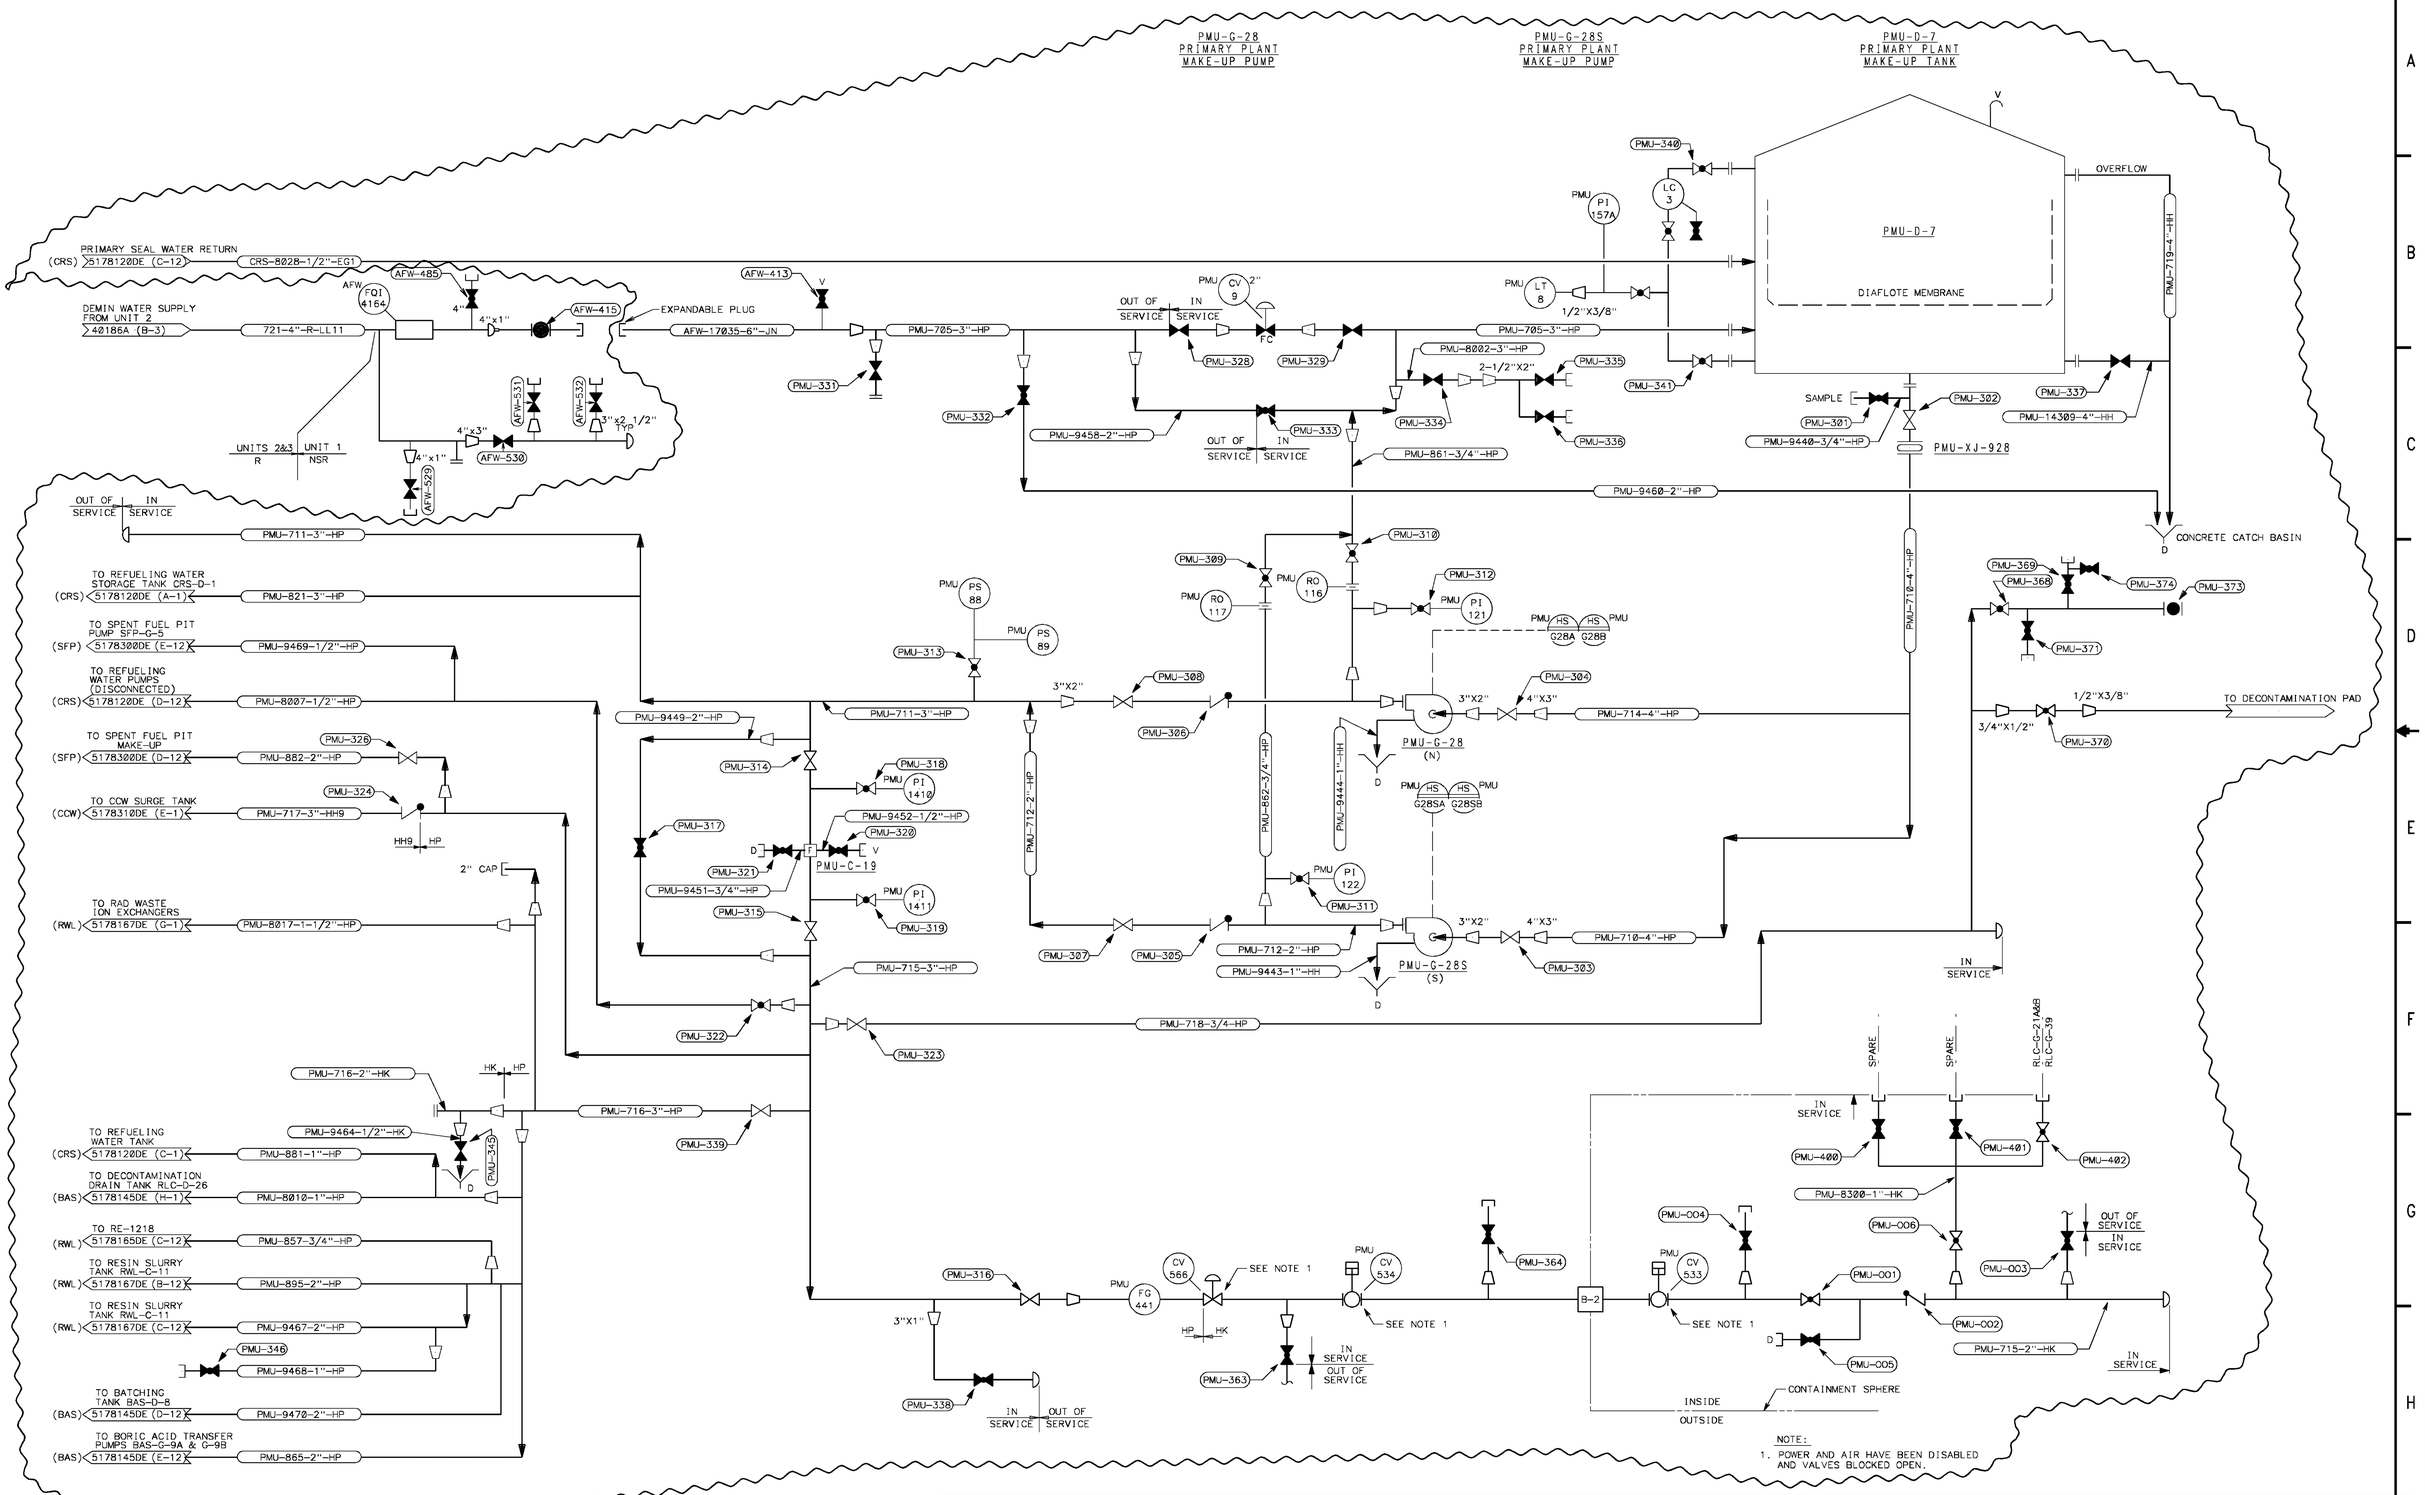

M.REVIEW	DCMS STATUS = APRV APRIL 15, 2005 14:27	DRAWING NUMBER / DESCRIPTION / REFERENCES	NOTES / ENGINEERING CHANGE (ECN) A35083

ENGINEERING CHANGE NOTICE
ECP 050301838-1 REV. 0
IF SUPERSEDING, ARE THE ORIGINAL ECP ASSESSMENTS IMPACTED? ☐ YES ☒ NO
ARMOUR,RAY 4/15/2005
PREPARED BY:(ORIGINATOR) DATE:
APPROVAL REQUIRED PER TAEH00 OR TAEH01 FOR FIELD ECN'S
DEBOI KRISTI 4/15/2005 QUAL. VERIFIED: INITIALS RFA
VERIFIED BY:(CHECKER/IRE) DATE:
BARONE,VINCENT 4/15/2005
APPROVED BY:(FLS) DATE:
APPROVED BY:( ) DATE:

QC NSR UNIT 1
SAN ONOFRE NUCLEAR GENERATING STATION
DECOMMISSIONING
P & I DIAGRAM
PRIMARY PLANT
MAKE-UP WATER SYSTEM
SOUTHERN CALIFORNIA EDISON
Scale: NONE DRAWN BY: NGUYEN, L.

ENGINEERING CHANGE (ECN) A35083 5178370DE REV 2

Site File Copy