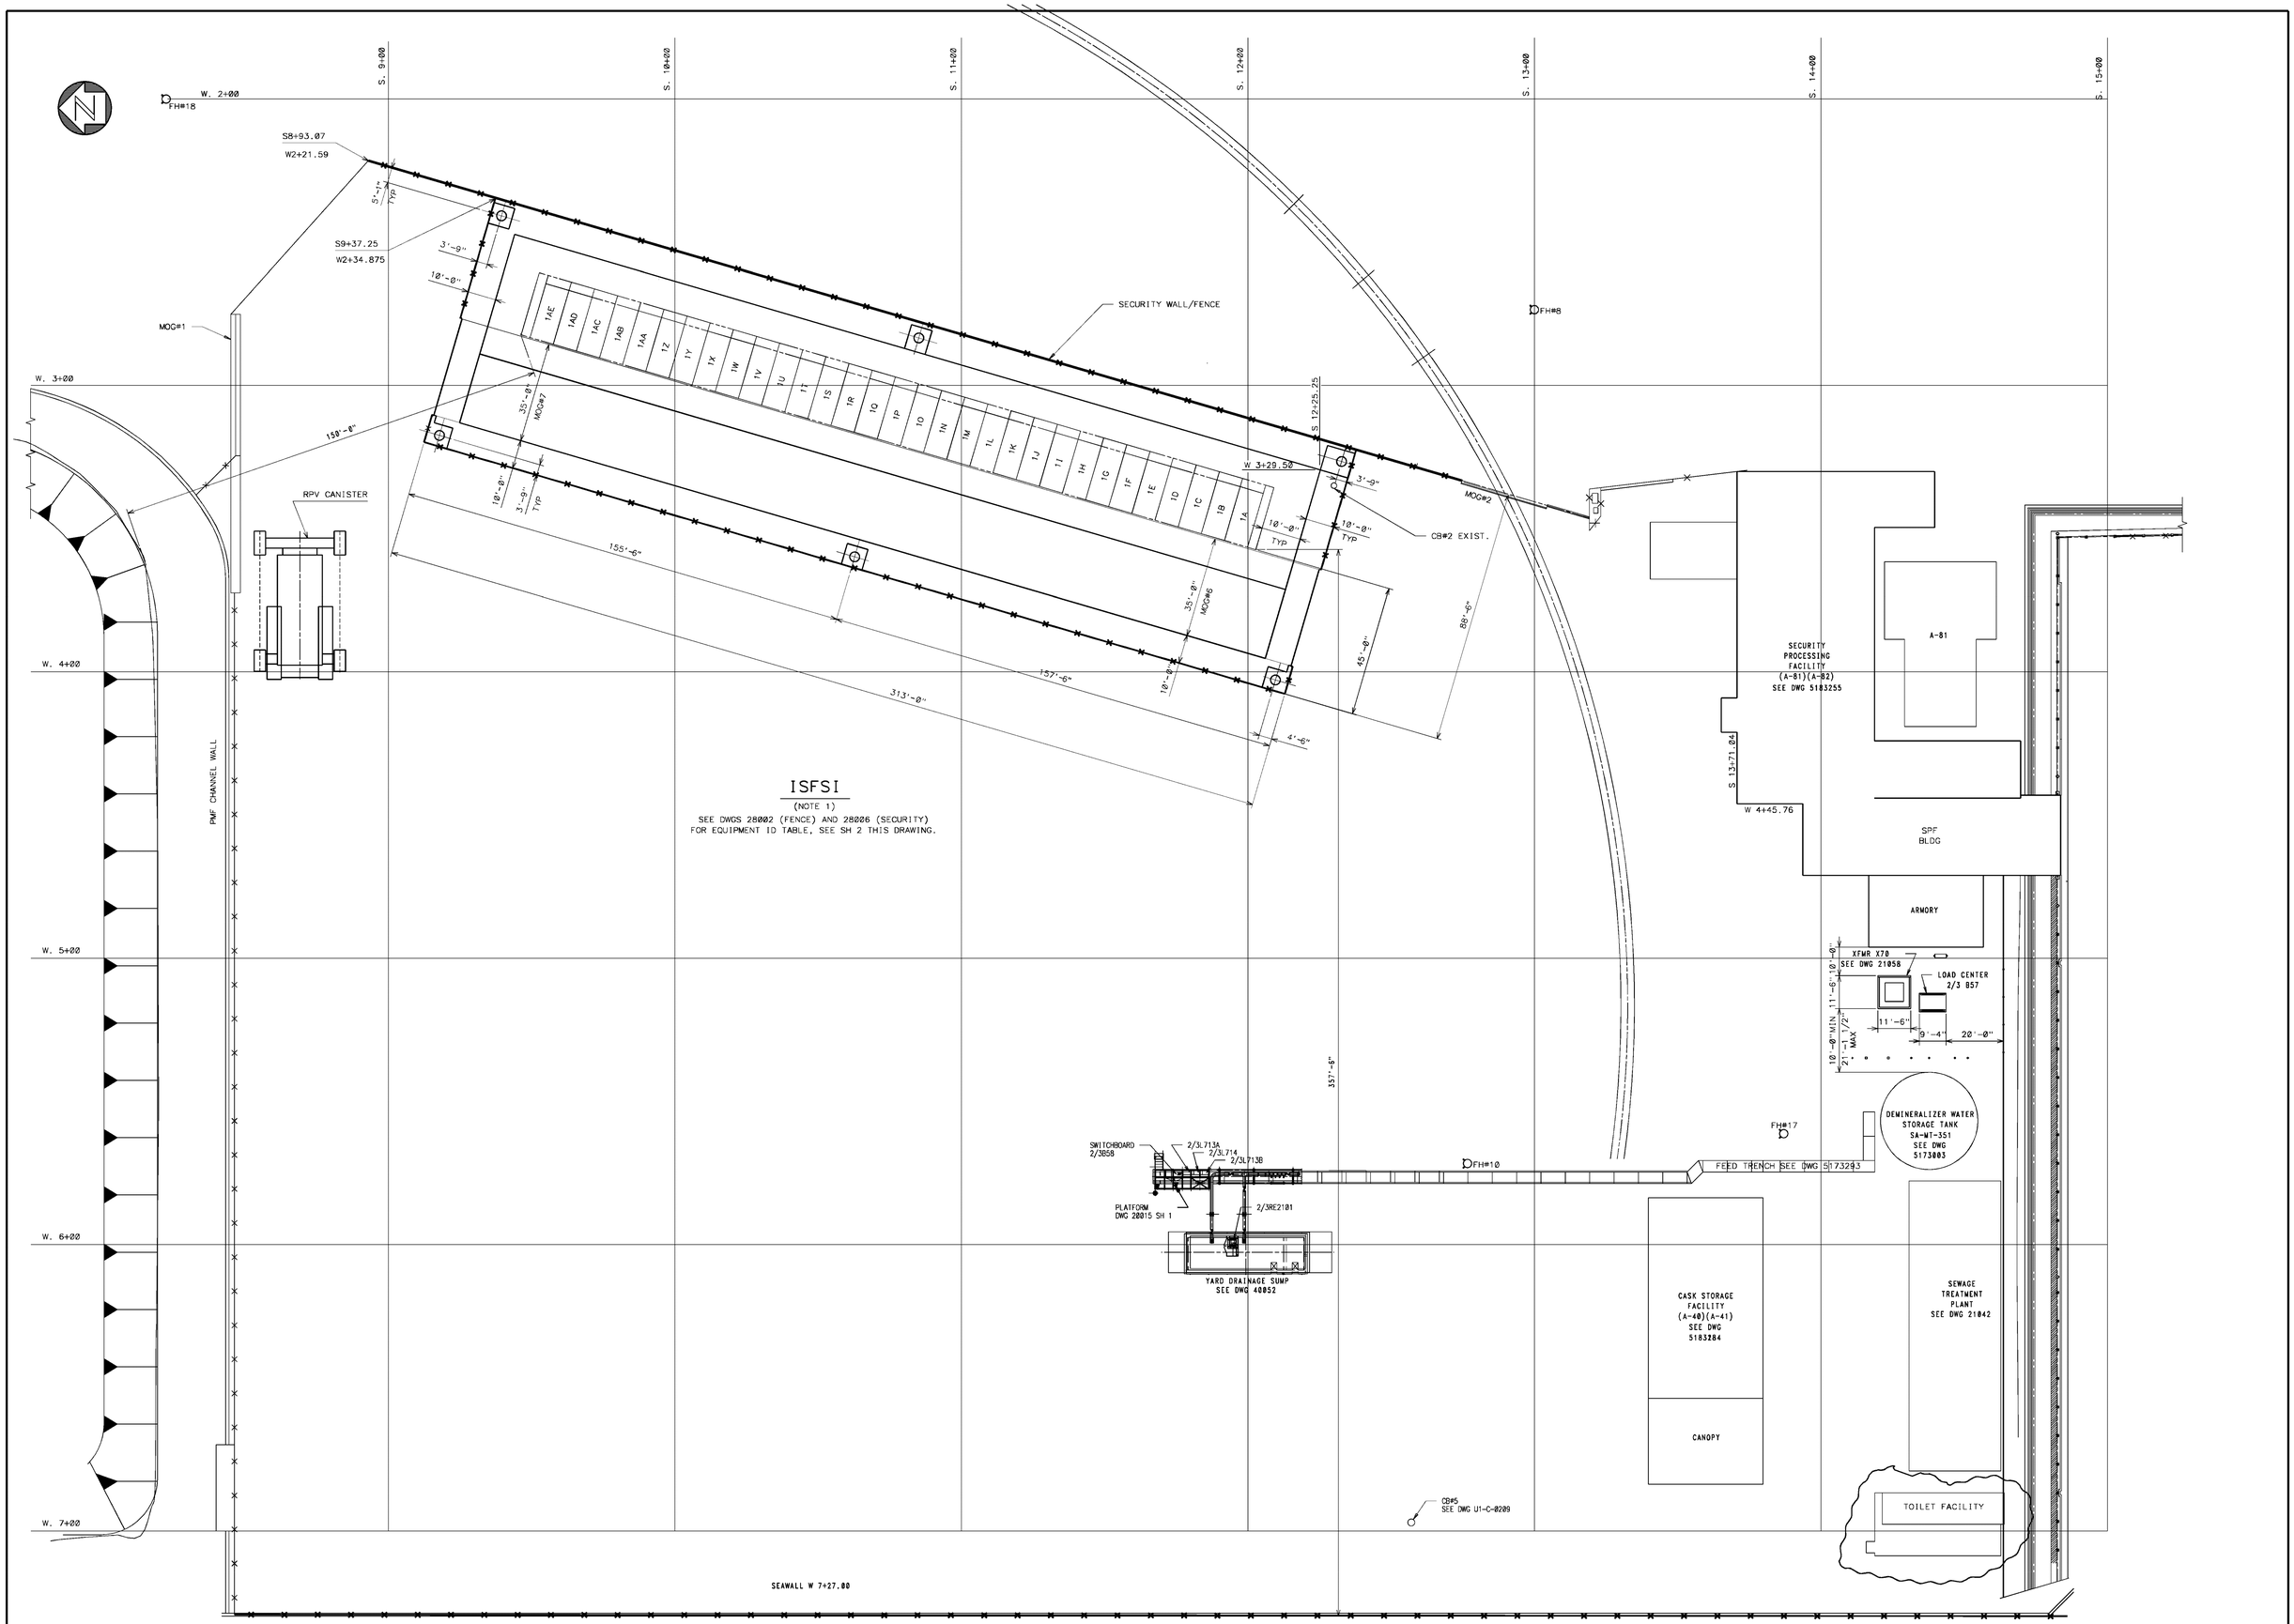

NOTES:

1. COMPONENT IDs WILL BE ADDED AS AHSMS ARE INSTALLED AND AS DSCs ARE LOADED INTO THE AHSMS.
2. DEPICTS POST DECOMMISSIONING STATE OF NORTH INDUSTRIAL AREA.

DRAWING NUMBER	DESCRIPTION
28002	ISFSI PHASE 1B
21058	SFWR FDN
21042	SLW TREAT PL
5183184	RADWASTE BLDG
40052	GEN ARR
U1-C-0209	UNIDENT UTLT
5173293	FWTR TRENCH
SO1-2027-1-0187	ASHM GEN ARRG
5173003	FWTR STOR TK
5183255	MAINT BLDG
36001	ISFSI CAMERA
28006	ISFSI SEC FNC
20015 SH 1 & SH 2	ELECTR PLATF
SO1-2027-1-0143	DSC MAIN SSEF

REFERENCES

NOTES

ENGINEERING CHANGE NOTICE
ECP 07028060S-1 REV. 0
IF SUPERSEDING, ARE THE ORIGINAL ECP ASSESSMENTS IMPACTED? ☐ YES ☒ NO
PREPARED BY/DATE:(ORIGINATOR)
BAKER,RAY 3/15/2007
APPROVAL REQUIRED PER 1427MM OR 1426B1 FOR FIELD ECN'S
MCDANIEL,KENT 3/15/2007
VERIFIED BY/DATE:(CHECKER/IRC)
BARONE,VINCENT 3/16/2007
APPROVED BY/DATE:(CFLS)
APPROVED BY/DATE:(
QUAL. RLB
VERIF.BY: INITIALS

ENGINEERING CHANGE (ECN) A48607

QC I UNITS 1,2 & 3

SAN ONOFRE NUCLEAR GENERATING STATION

NORTH INDUSTRIAL AREA
GENERAL ARRANGEMENT

SOUTHERN CALIFORNIA EDISON

Scale: NONE DRAWN BY: TYLER, A.J.

M.REVIEW DCMS STATUS = APRV MARCH 15, 2007 13:12 DRAWING SH 1 OF 2

ENGINEERING CHANGE (ECN) A48607 40028 SH 1 REV 4

Amended: June 2010