RC=OSO:[55,100]FORMATS.CEL AC=ESTD

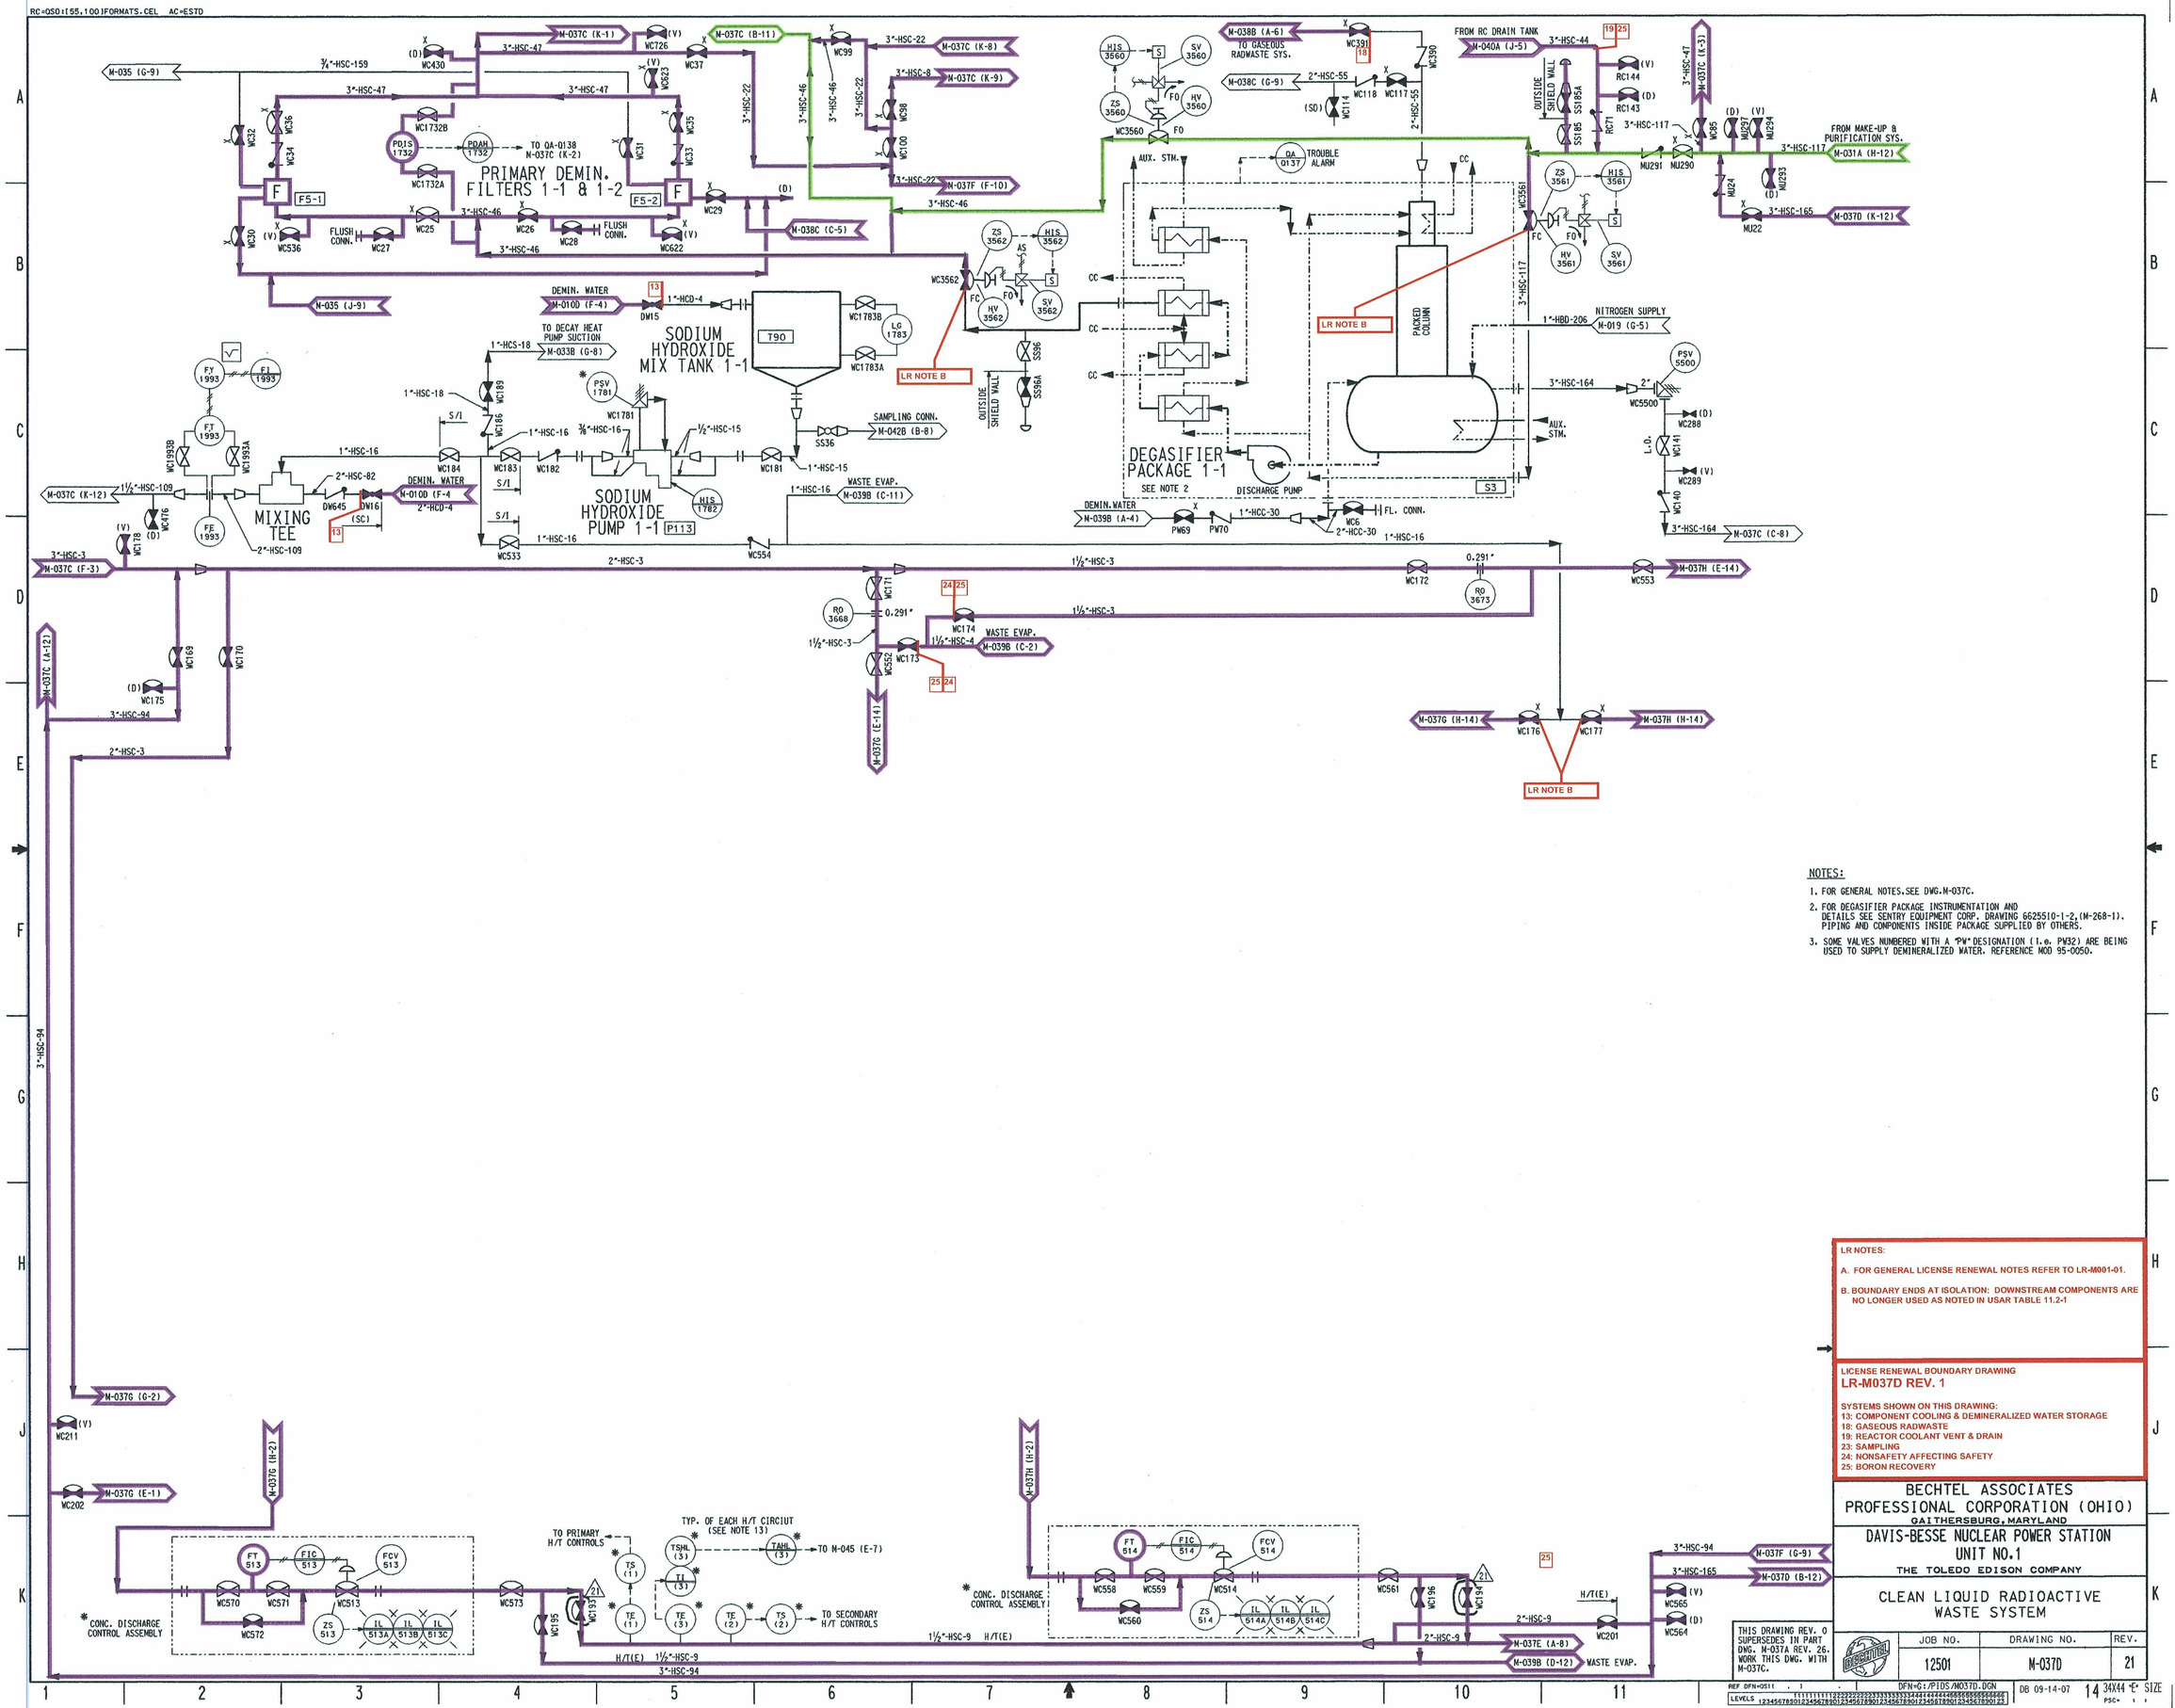

NOTES:

1. FOR GENERAL NOTES.SEE DWG.M-037C.
2. FOR DEGASIFIER PACKAGE INSTRUMENTATION AND DETAILS SEE SENTRY EQUIPMENT CORP. DRAWING 662551O-1-2,(M-268-1). PIPING AND COMPONENTS INSIDE PACKAGE SUPPLIED BY OTHERS.
3. SOME VALVES NUMBERED WITH A "PW" DESIGNATION (I.e. PW32) ARE BEING USED TO SUPPLY DEMINERALIZED WATER. REFERENCE MOD 95-0050.

LR NOTES:

A. FOR GENERAL LICENSE RENEWAL NOTES REFER TO LR-M001-01.

B. BOUNDARY ENDS AT ISOLATION: DOWNSTREAM COMPONENTS ARE NO LONGER USED AS NOTED IN USAR TABLE 11.2-1

LICENSE RENEWAL BOUNDARY DRAWING
LR-M037D REV. 1

SYSTEMS SHOWN ON THIS DRAWING:
13: COMPONENT COOLING & DEMINERALIZED WATER STORAGE
18: GASEOUS RADWASTE
19: REACTOR COOLANT VENT & DRAIN
23: SAMPLING
24: NONSAFETY AFFECTING SAFETY
25: BORON RECOVERY

BECHTEL ASSOCIATES PROFESSIONAL CORPORATION (OHIO)
GAITHERSBURG, MARYLAND

DAVIS-BESSE NUCLEAR POWER STATION
UNIT NO.1
THE TOLEDO EDISON COMPANY

CLEAN LIQUID RADIOACTIVE WASTE SYSTEM

THIS DRAWING REV. 0 SUPERSEDES IN PART DWG. M-037A REV. 26. WORK THIS DWG. WITH M-037C.

JOB NO.	DRAWING NO.	REV.
12501	M-037D	21

REF DFN=0511 DFN=G:/PIDS/M037D.DGN DB 09-14-07 14 34X44 "E" SIZE

D-58

01D58