Interim Cover System

With Vapor Extraction System

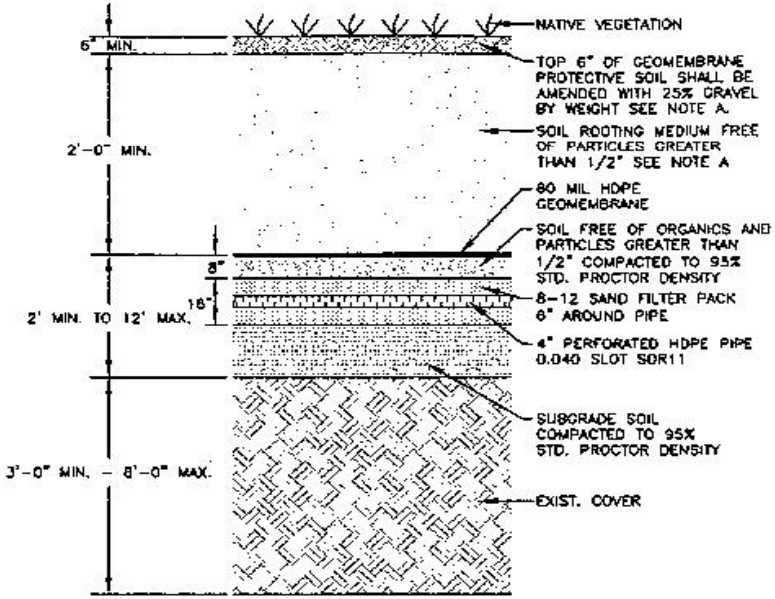

Without Vapor Extraction System

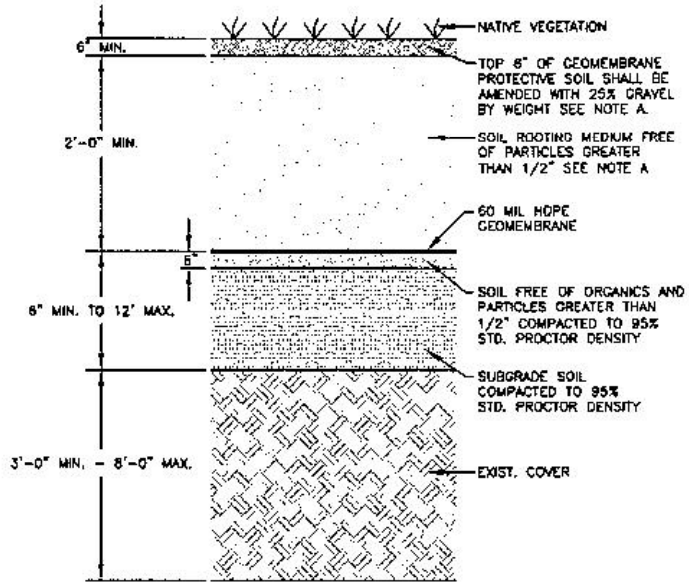

Image © 2007 DigitalGlobe
Google

Existing Site Grades

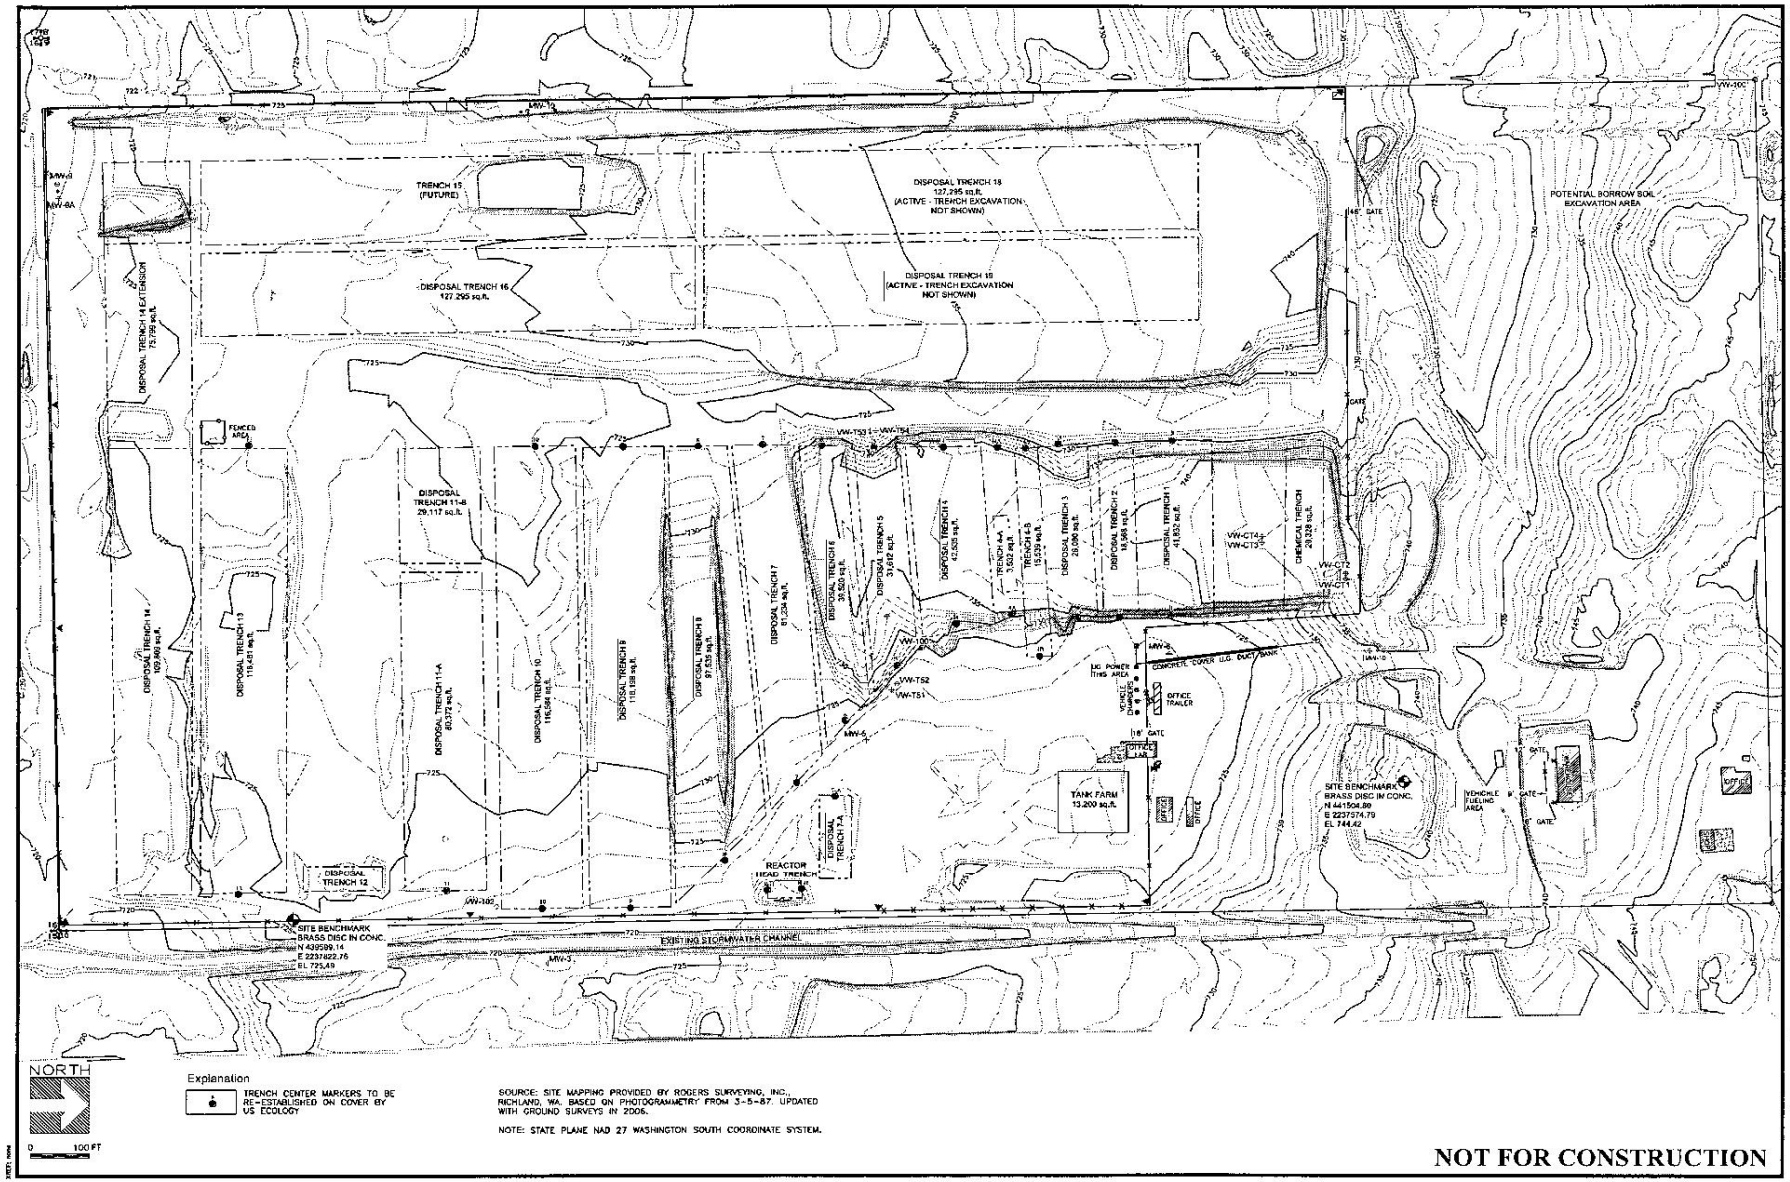

Geomembrane Barrier Grading Plan

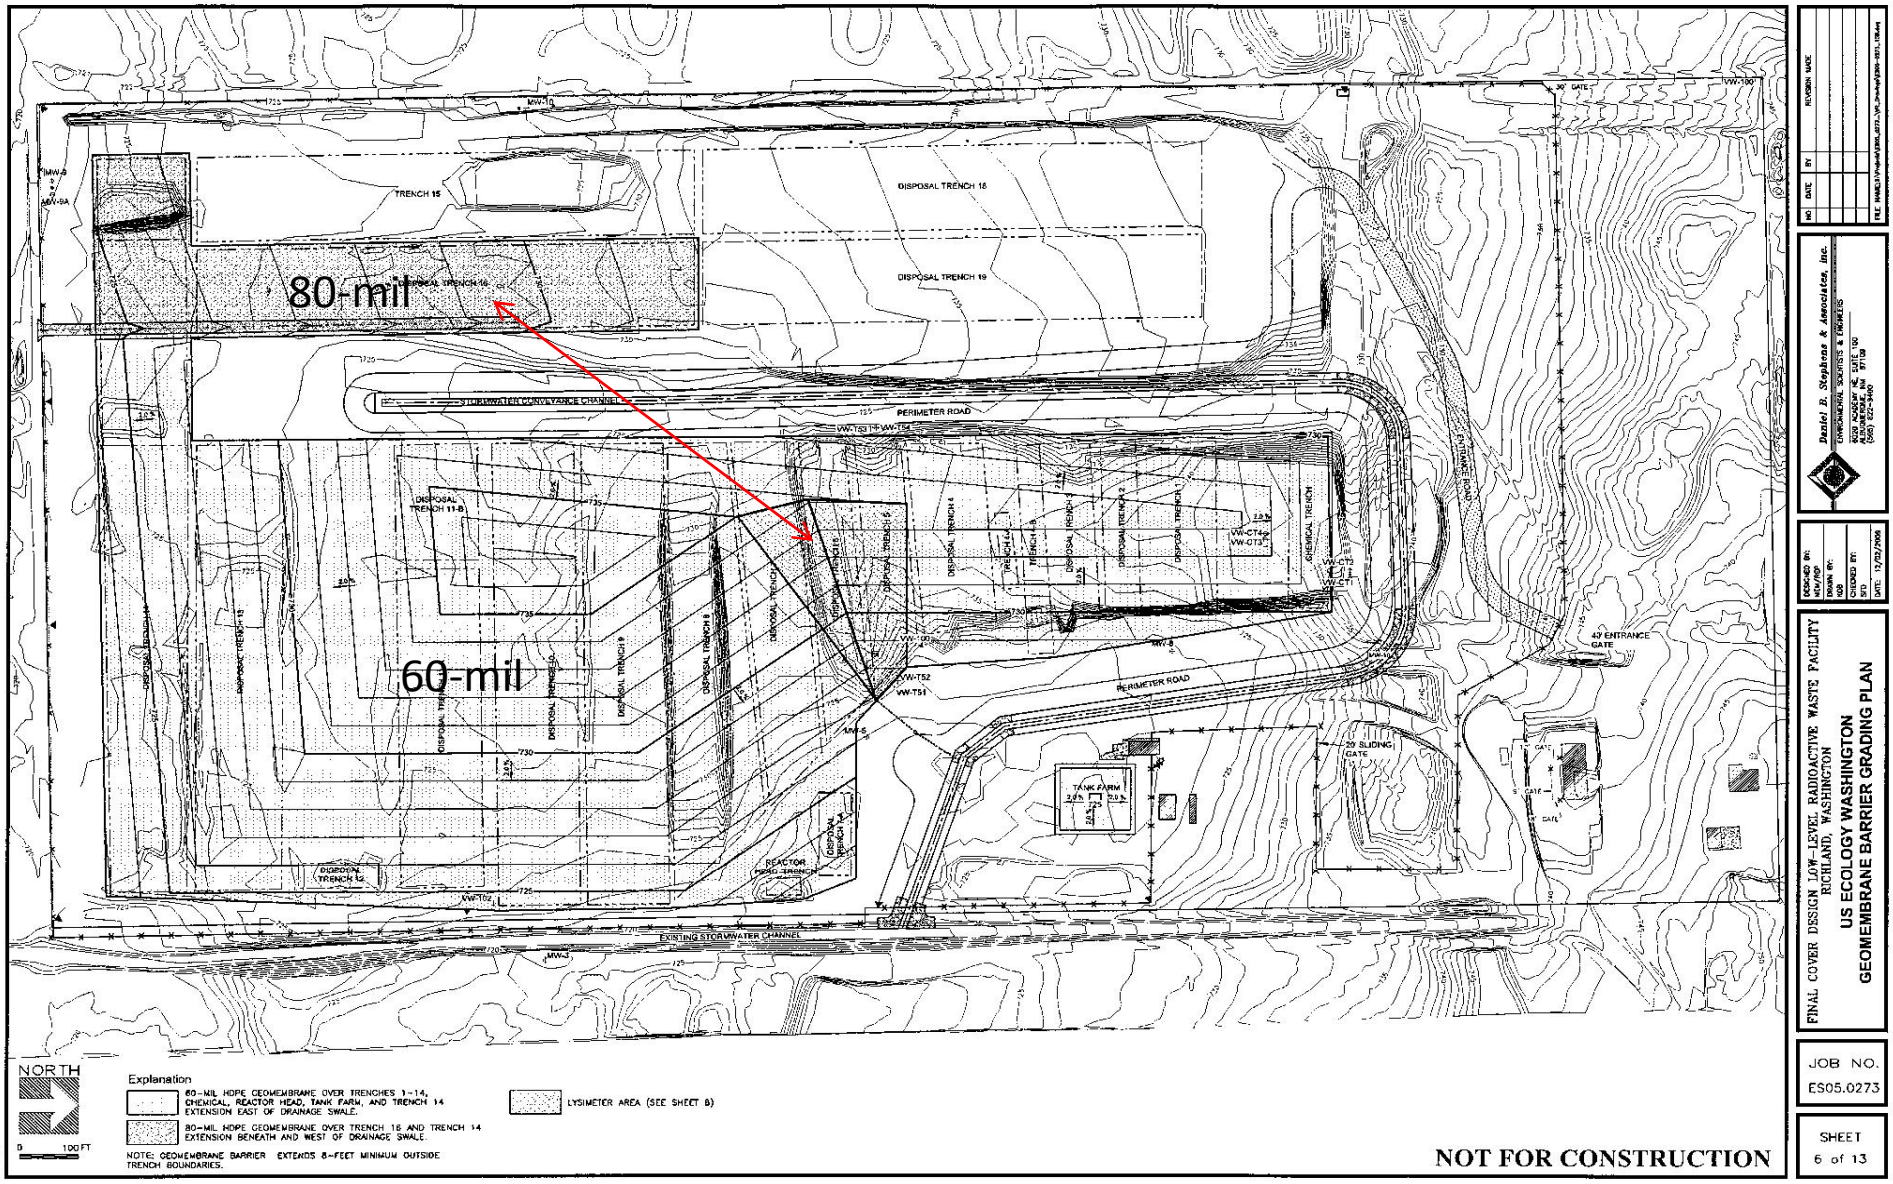

Vapor Extraction Piping Plan and Details

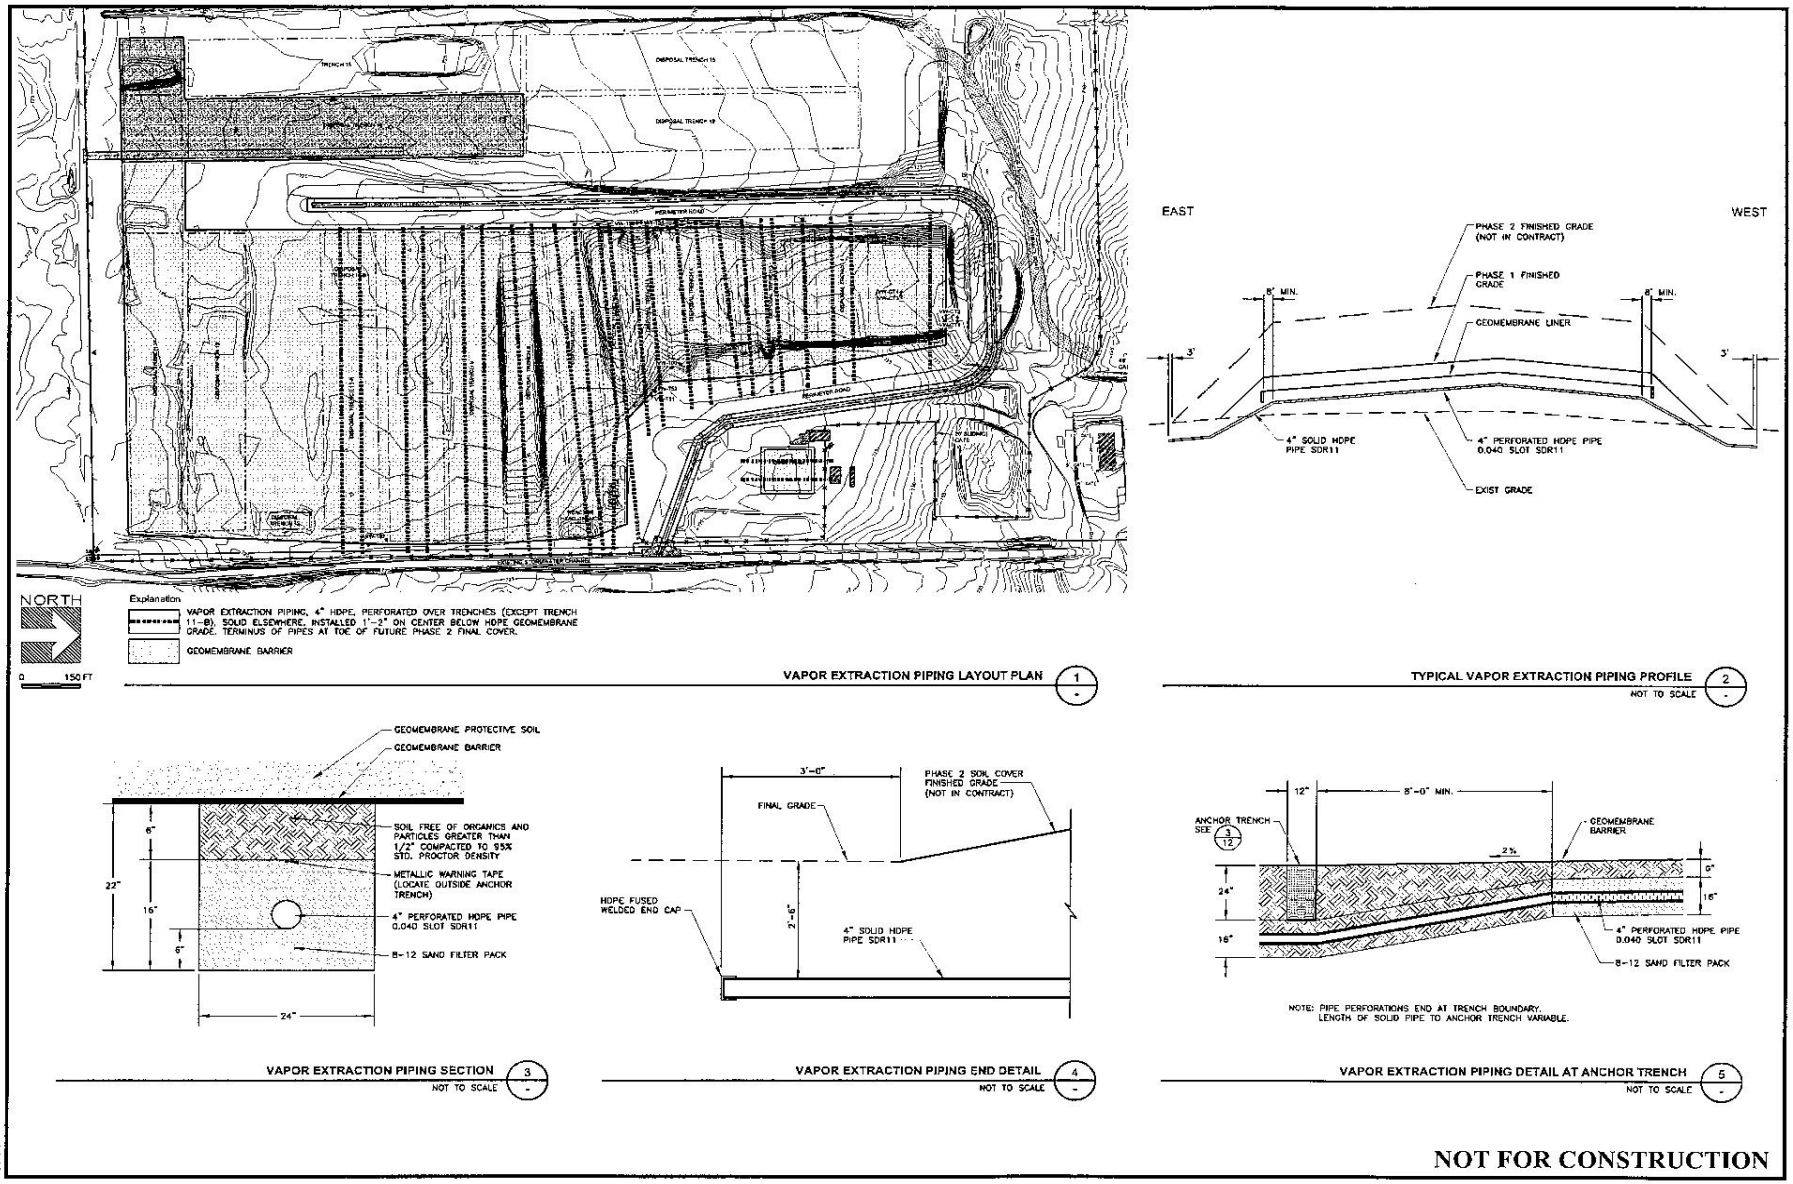
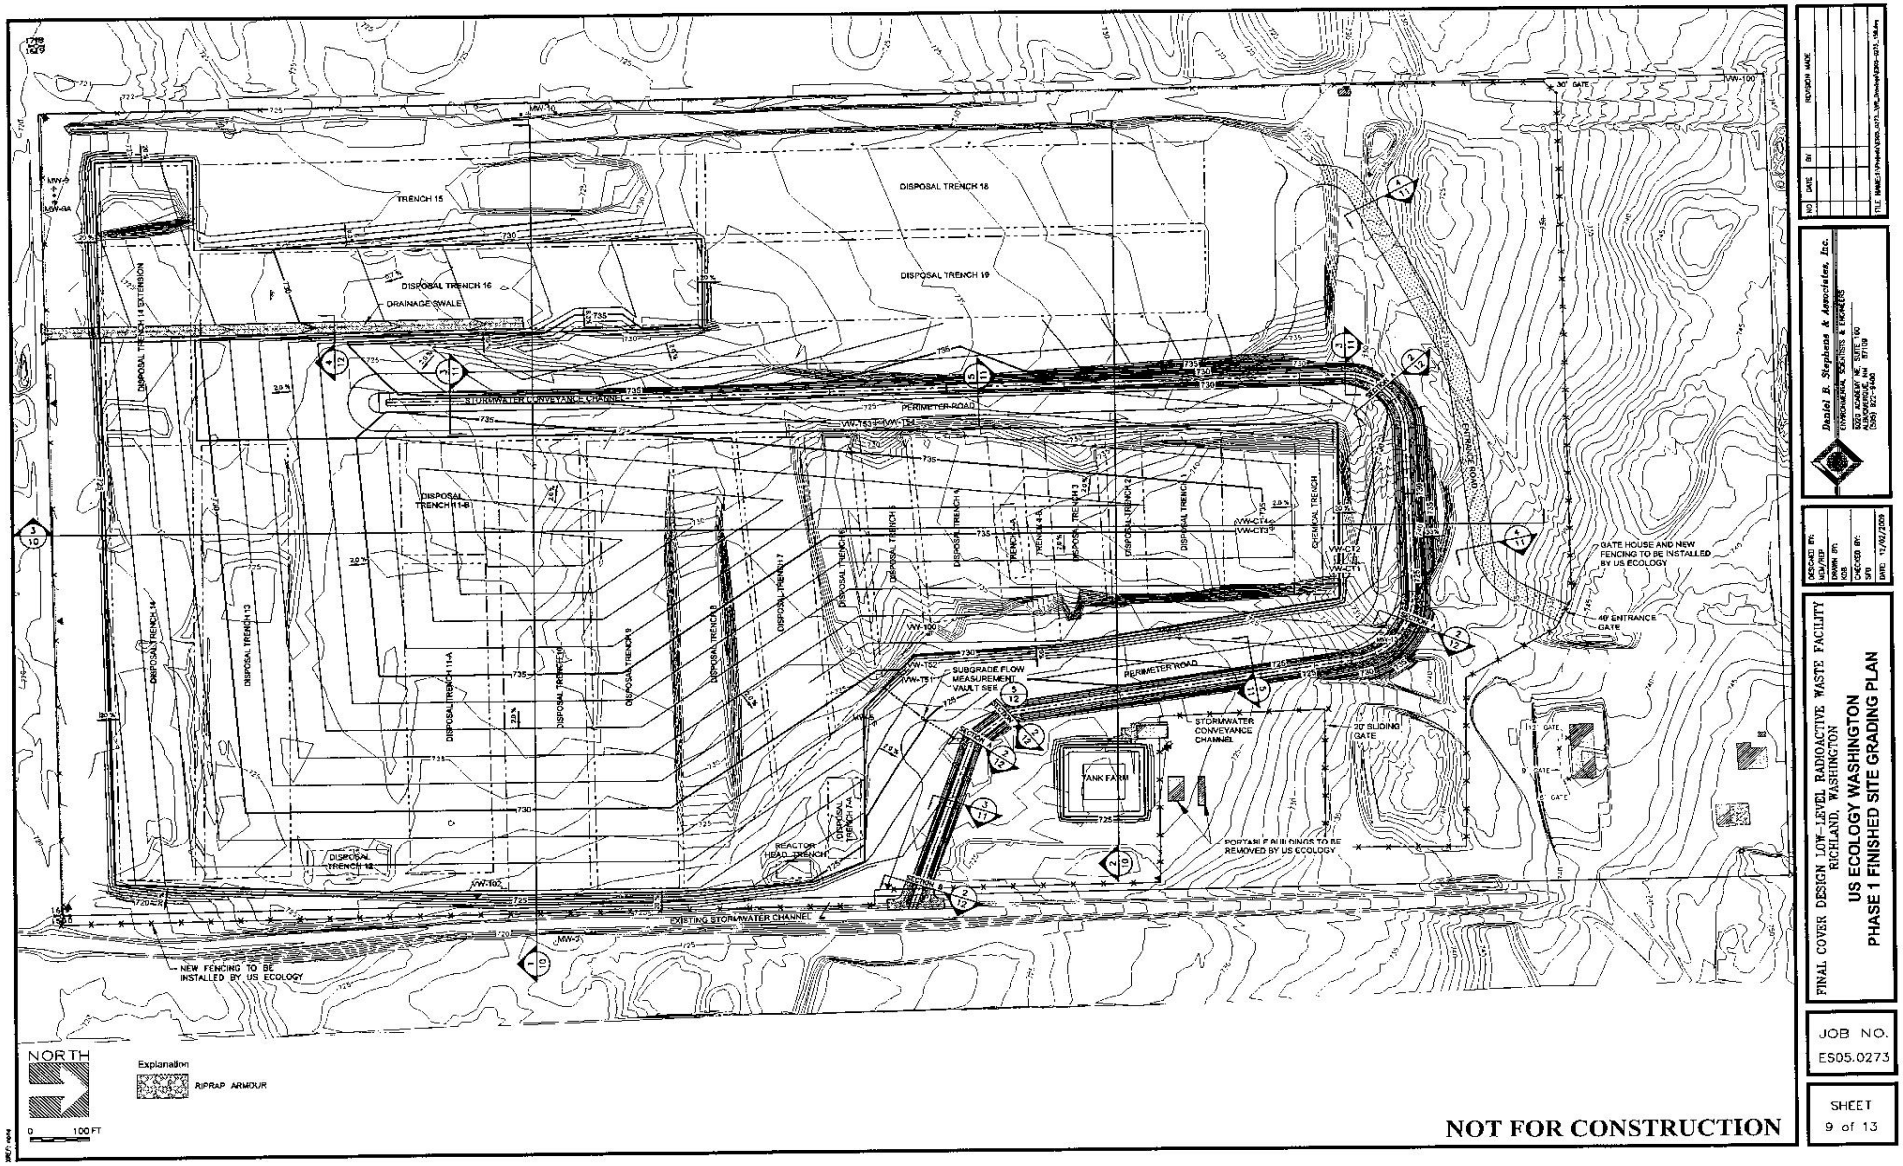
Interim Cover Finished Grades