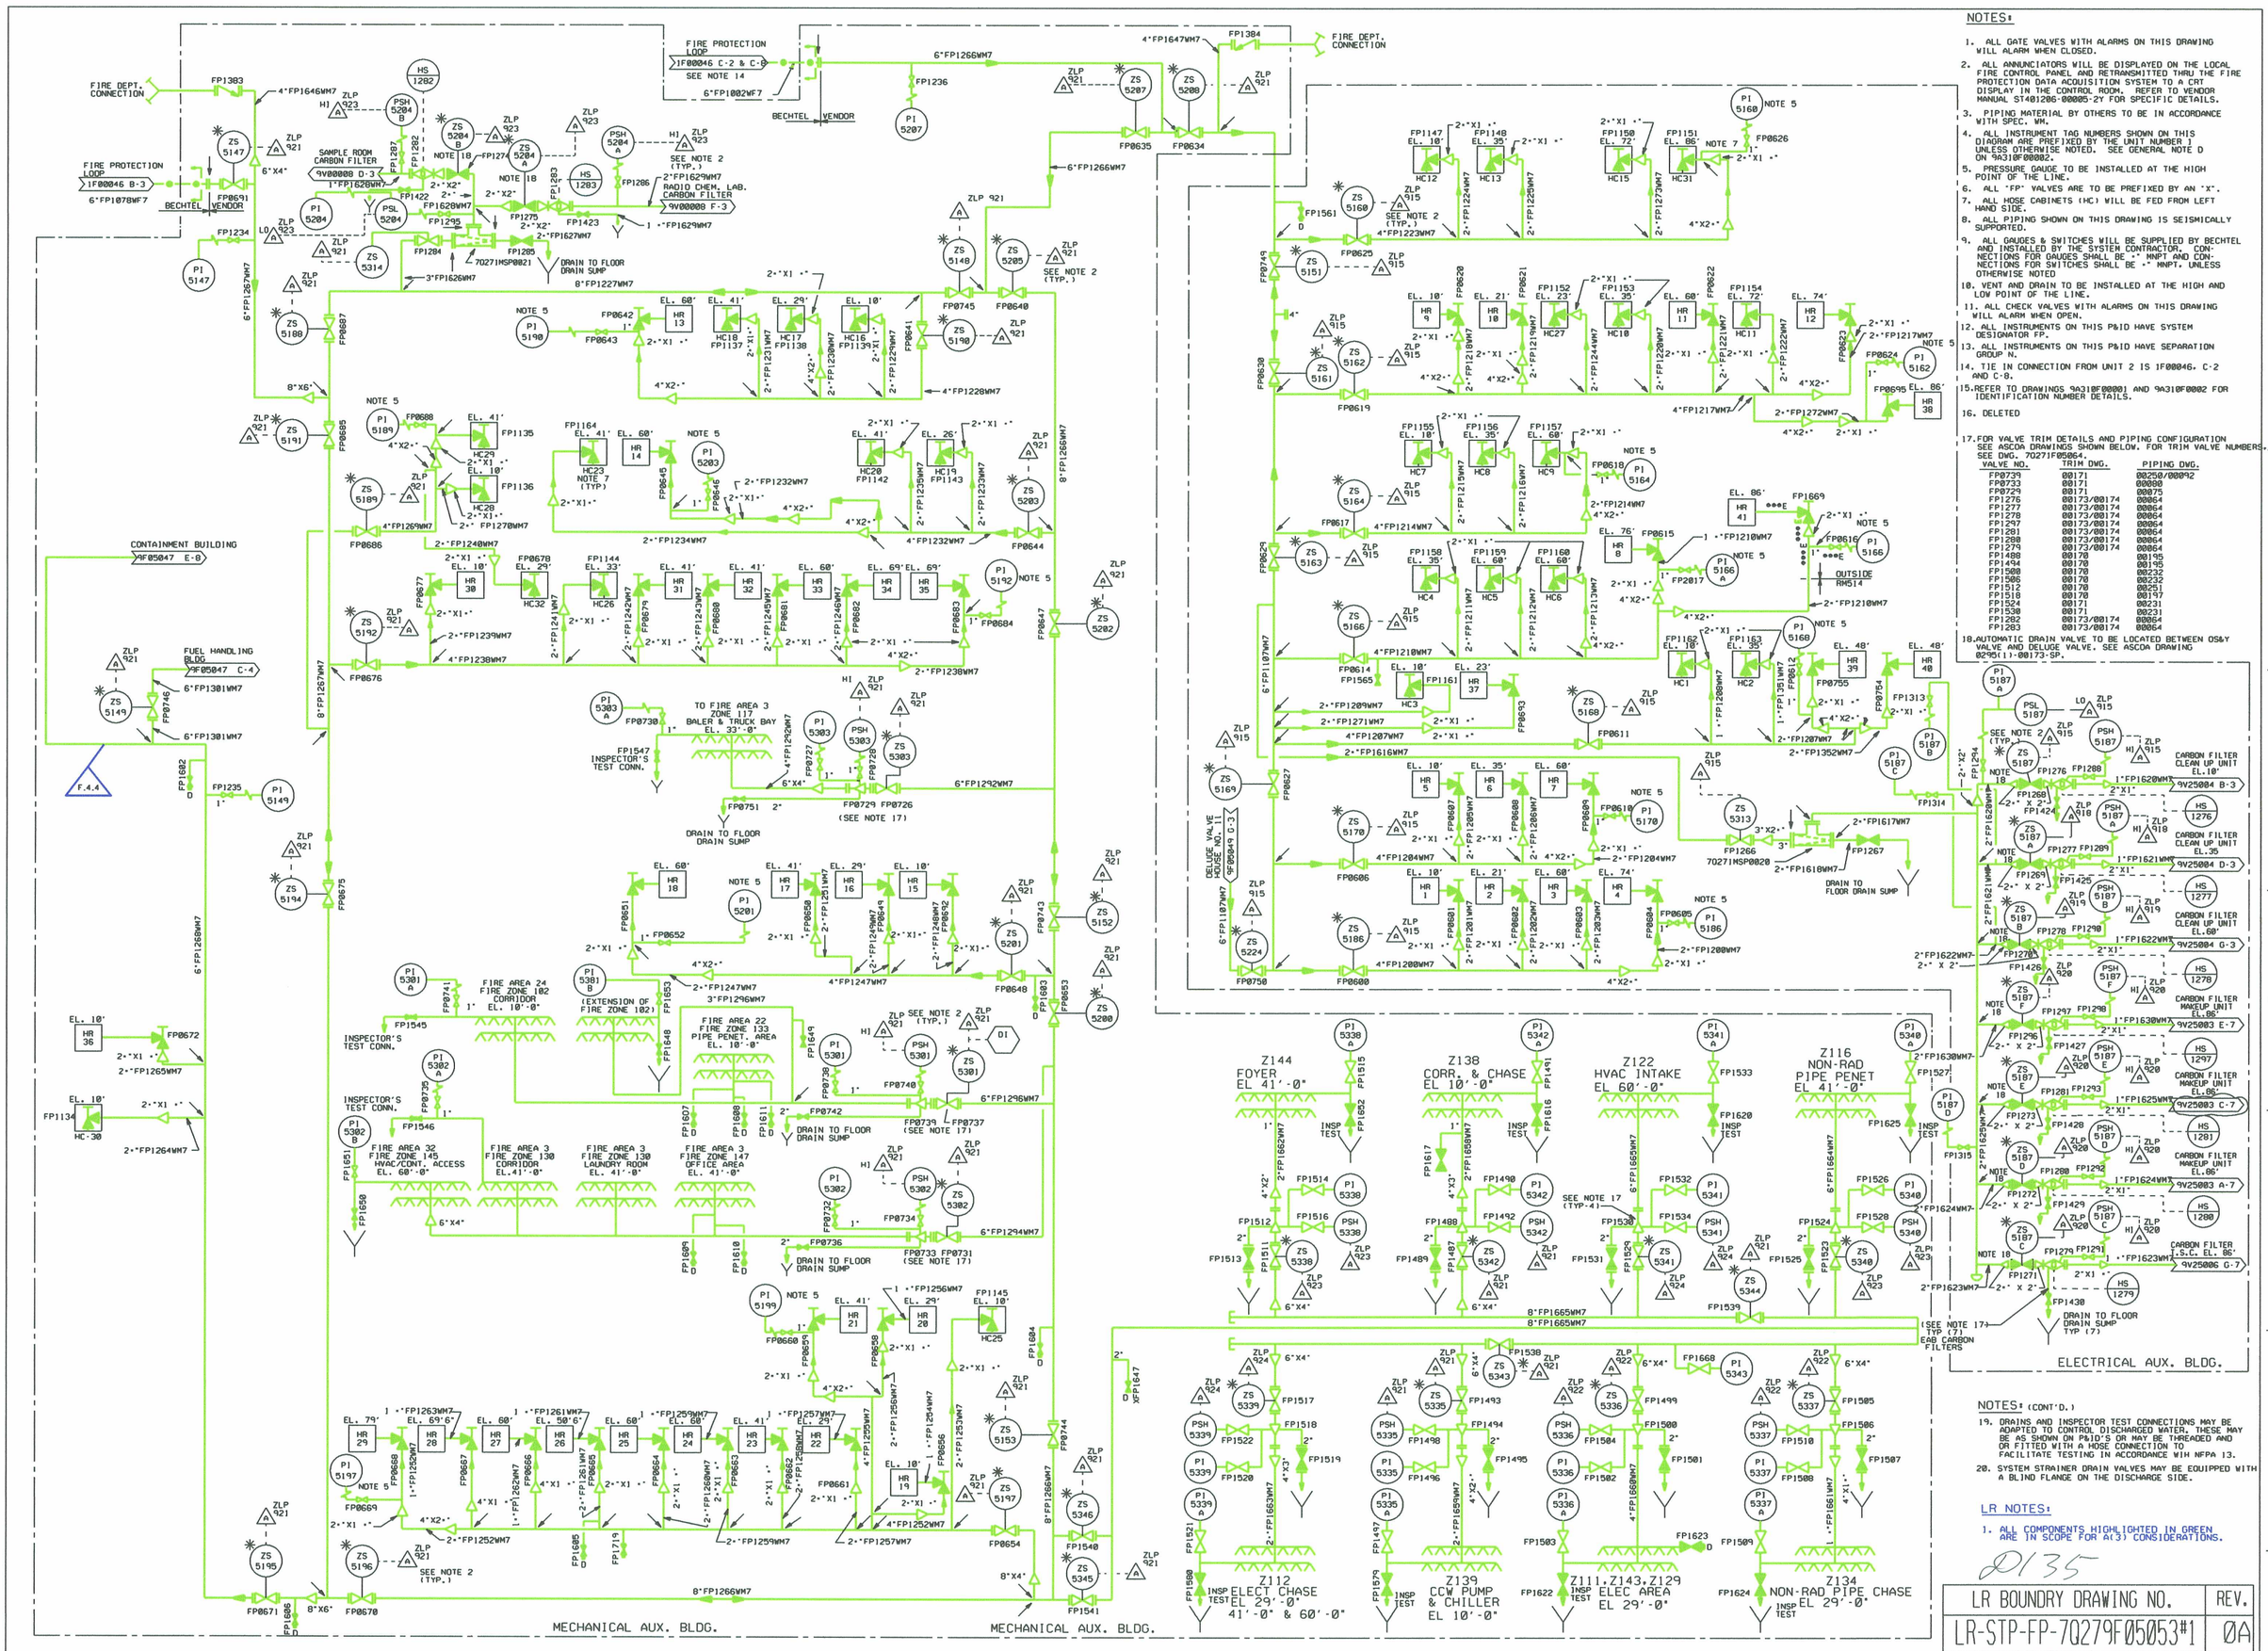

NOTES:

1. ALL GATE VALVES WITH ALARMS ON THIS DRAWING WILL ALARM WHEN CLOSED.
2. ALL ANNUNCIATORS WILL BE DISPLAYED ON THE LOCAL FIRE CONTROL PANEL AND RETRANSMITTED THRU THE FIRE PROTECTION DATA ACQUISITION SYSTEM TO A CRT DISPLAY IN THE CONTROL ROOM. REFER TO VENDOR MANUAL ST401206-00005-2Y FOR SPECIFIC DETAILS.
3. PIPING MATERIAL BY OTHERS TO BE IN ACCORDANCE WITH SPEC. WM.
4. ALL INSTRUMENT TAG NUMBERS SHOWN ON THIS DIAGRAM ARE PREFIXED BY THE UNIT NUMBER 1 UNLESS OTHERWISE NOTED. SEE GENERAL NOTE D ON 9A318F00002.
5. PRESSURE GAUGE TO BE INSTALLED AT THE HIGH POINT OF THE LINE.
6. ALL "FP" VALVES ARE TO BE PREFIXED BY AN "X".
7. ALL HOSE CABINETS (HC) WILL BE FED FROM LEFT HAND SIDE.
8. ALL PIPING SHOWN ON THIS DRAWING IS SEISMICALLY SUPPORTED.
9. ALL GAUGES & SWITCHES WILL BE SUPPLIED BY BECHTEL AND INST