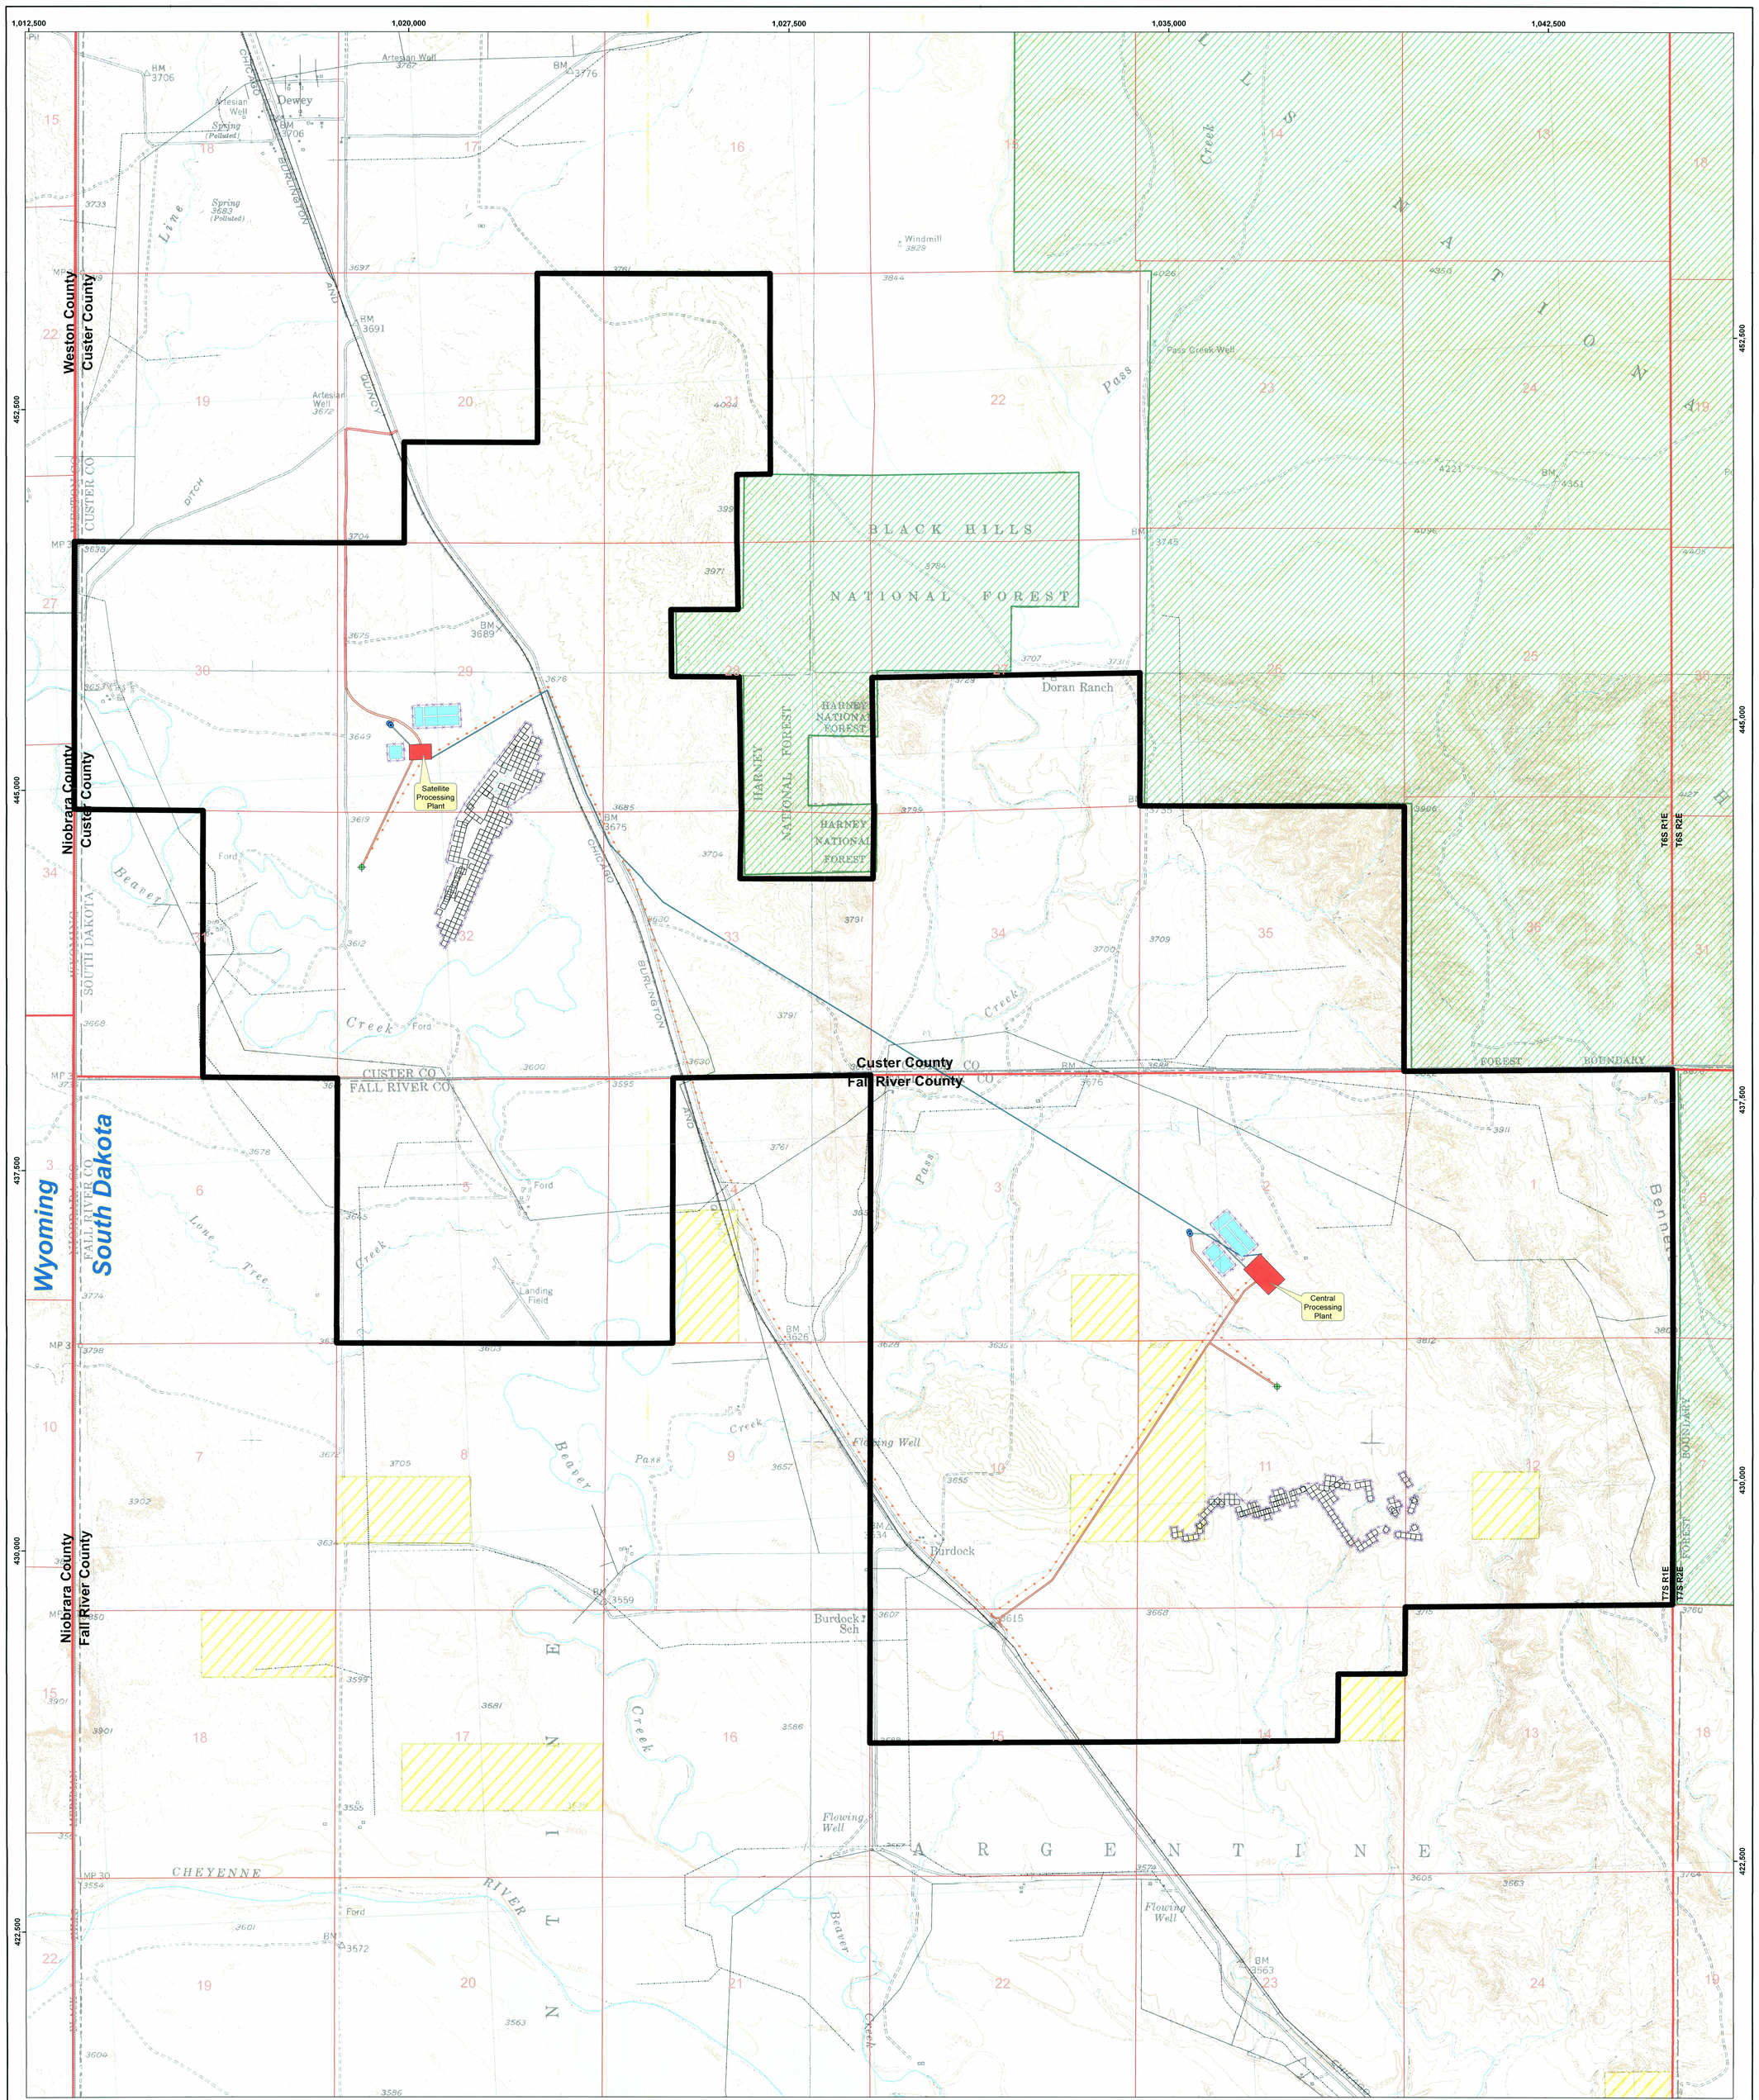

Legend

- Permit Boundary
- BLM Land
- Black Hills National Forest
- Ephemeral Streams
- Perennial Streams
- Existing BHEC Powerlines
- Existing Golden West Telephone Lines
- Processing Plants
- Settling Ponds
- New Perimeter Fence
- Existing Roads Used for Access
- New Access Roads
- New Plant-to-Plant Pipeline
- New Overhead Electric Lines
- Deep Disposal Well
- Madison Well
- Well Field Grid

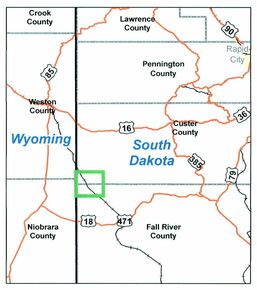

N

Feet
0 500 1,000 2,000 3,000 4,000
0 250 500 1,000
Meters

217

CONSULTANT					
REVISIONS # / DRAWN / CHECKED / APPROVED / DATE					
REF 696					
CHECK SCALES: If this bar does not measure 1 inch this map is not at its original scale. Arch E 36" x 48"	PLOT DATE 17-Dec-2010	DATE 17-Aug-2010	SCALE 1" = 1000'	COORDS NAD 27, South Dakota State Plane South (feet)	
	DRAWN S. Hetrick	PDF FILENAME Supplemental Exhibit 3.1-3 (R696).pdf			
	CHECKED J. Bonner, J. Mays	CAD FILENAME P:\Dewey-Burdock\Submittals\NRC TR RAI\SuppExhibit3.1-3.mxd			

POWERTECH (USA) INC.

Supplemental Exhibit 3.1-3

Proposed Facilities and Well Fields Deep Disposal Well Option