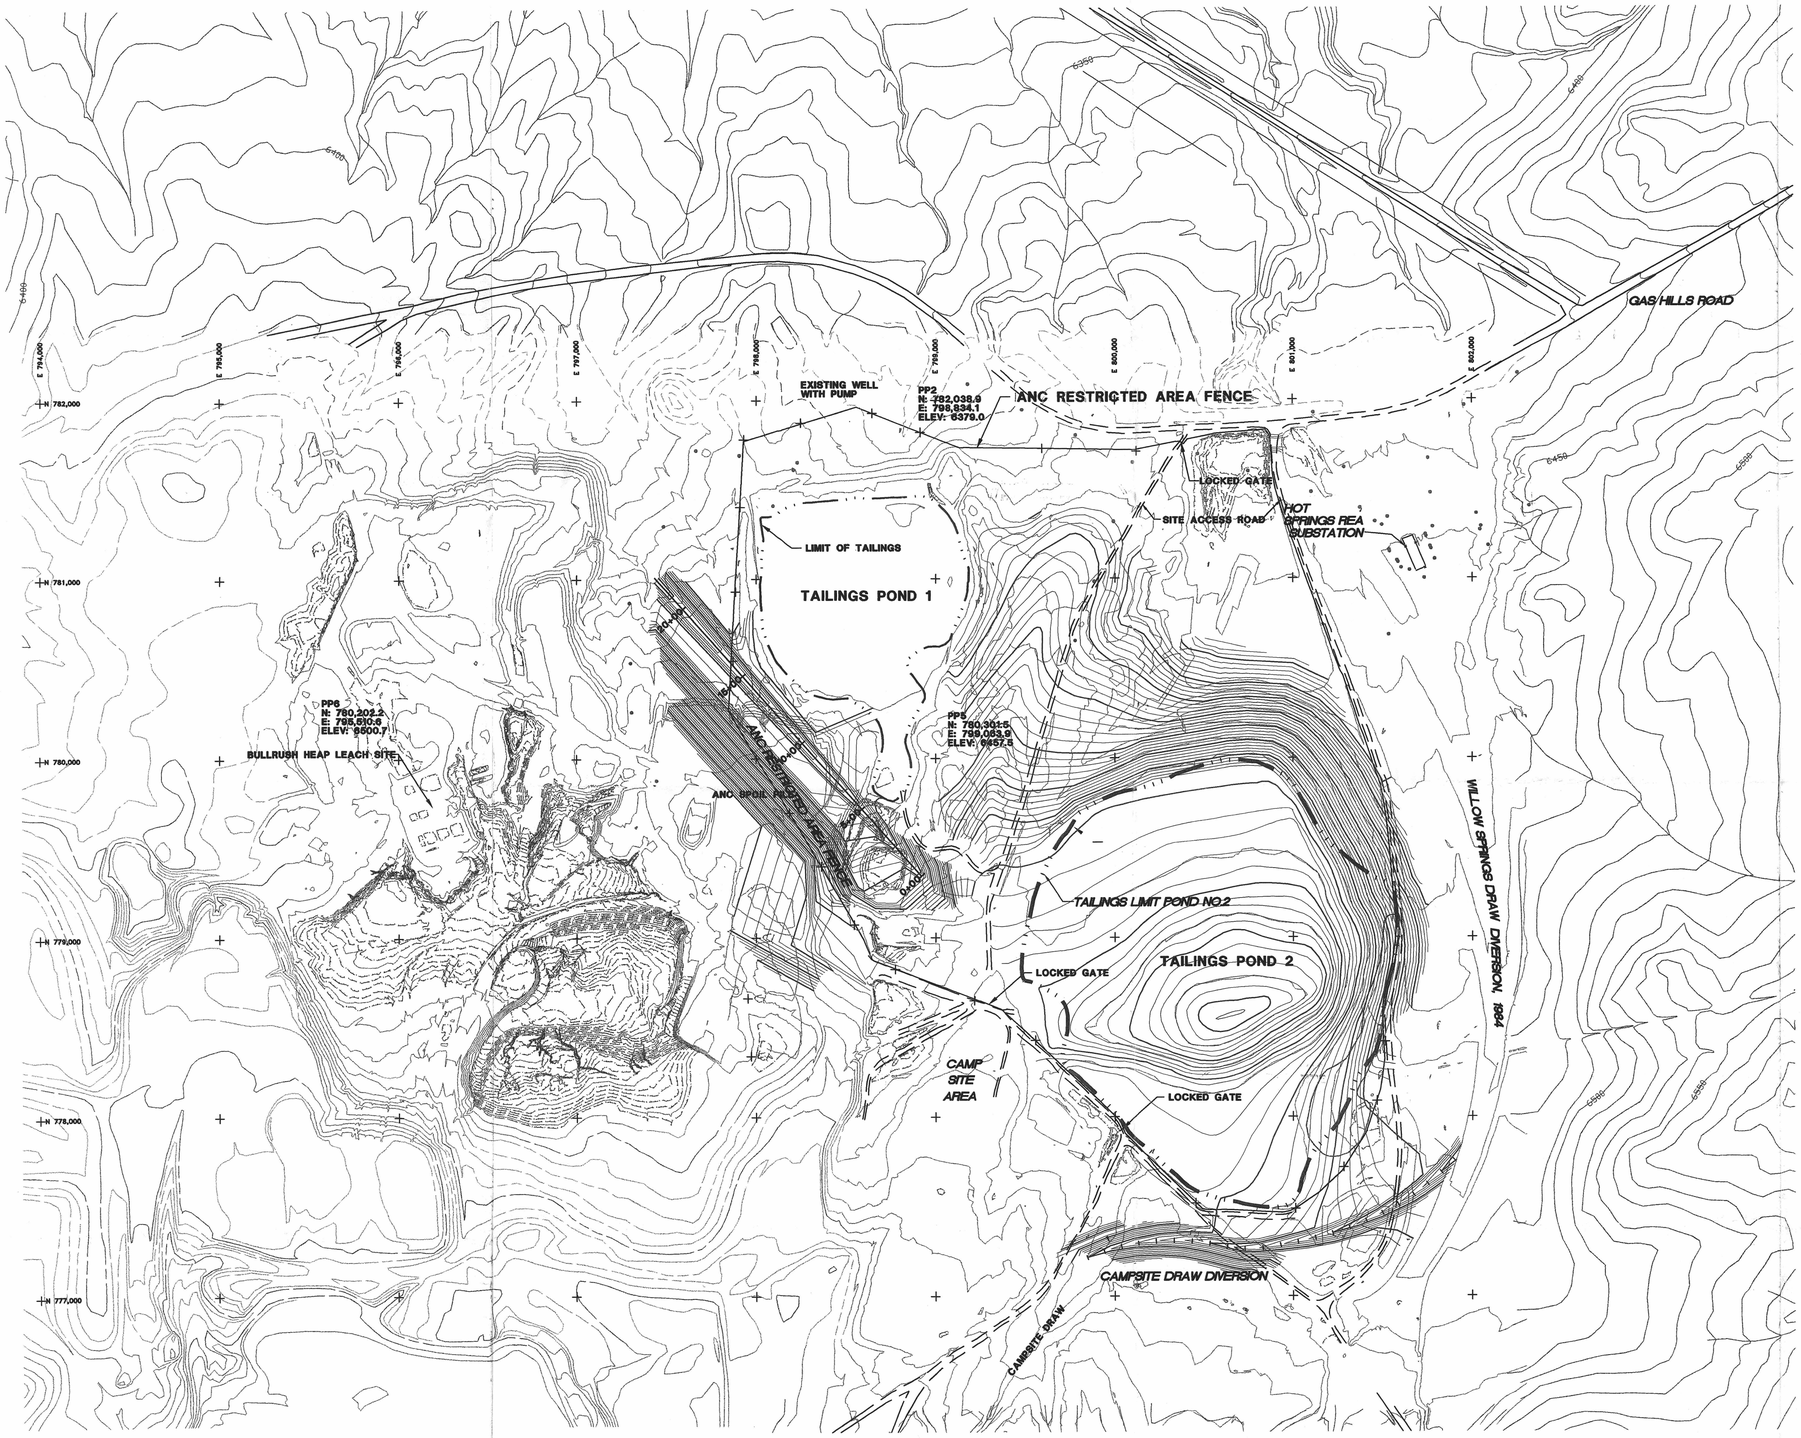

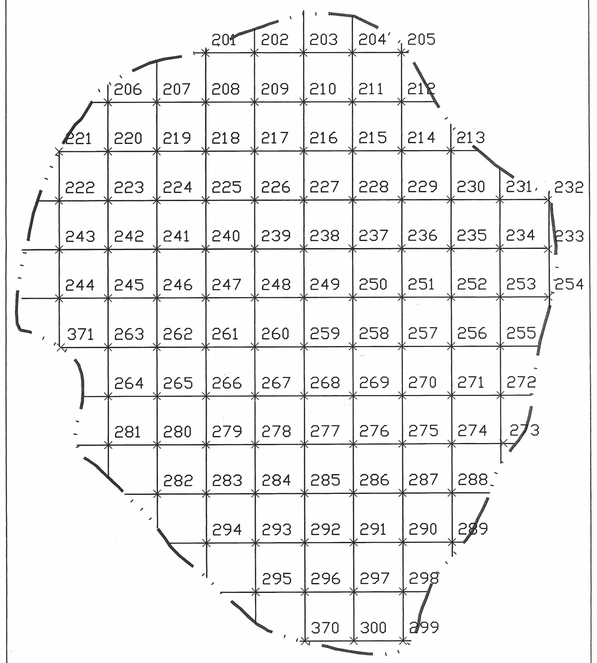

LARGE AREA ACTIVATED CHARCOAL CANISTERS (LAACC)
GRID LAYOUT
FOR
ANC TAILINGS POND II

LEGEND

TAILINGS LIMIT

N

TANSTEC APERTURE CARD

RECEIVED
SEP 05 1997
LAND QUALITY DIV.
DIST. II

400 0 400 800 1200

Scale 1" = 400'

9709230124

PREPARED FOR:
MR. MARK MOXLEY,
STATE OF WYOMING, DEQ
LANDER, WYOMING

APPROVALS:

NO.	REVISIONS	DATE

PROJECT:
ANC PHASE II

DRAWING TITLE:
PROJECT OVERVIEW
AND LAACC GRID LAYOUT
WITH LAACC GRID ID POINTS

FILE: C:\1926\EG-PH1.DWG ON BP

DESIGNED: SMI
DRAWN: BP
CHECKED: CW
DATE: 7\28\97

engineering planning surveying p.c.
PHONE (307) 637-6017
2035 WESTLAND ROAD
CHEYENNE, WY 82001

JOB NO.: 2-1926

DRAWING NO. 1 OF 1

D01

C:\2-1926\ANC_DWGS\EG-PH1 Mon Jul 28 21:58:18 1997