5GW1740-EI-03

NOTES:
1. FOR GENERAL NOTES SEE SHEET 1.

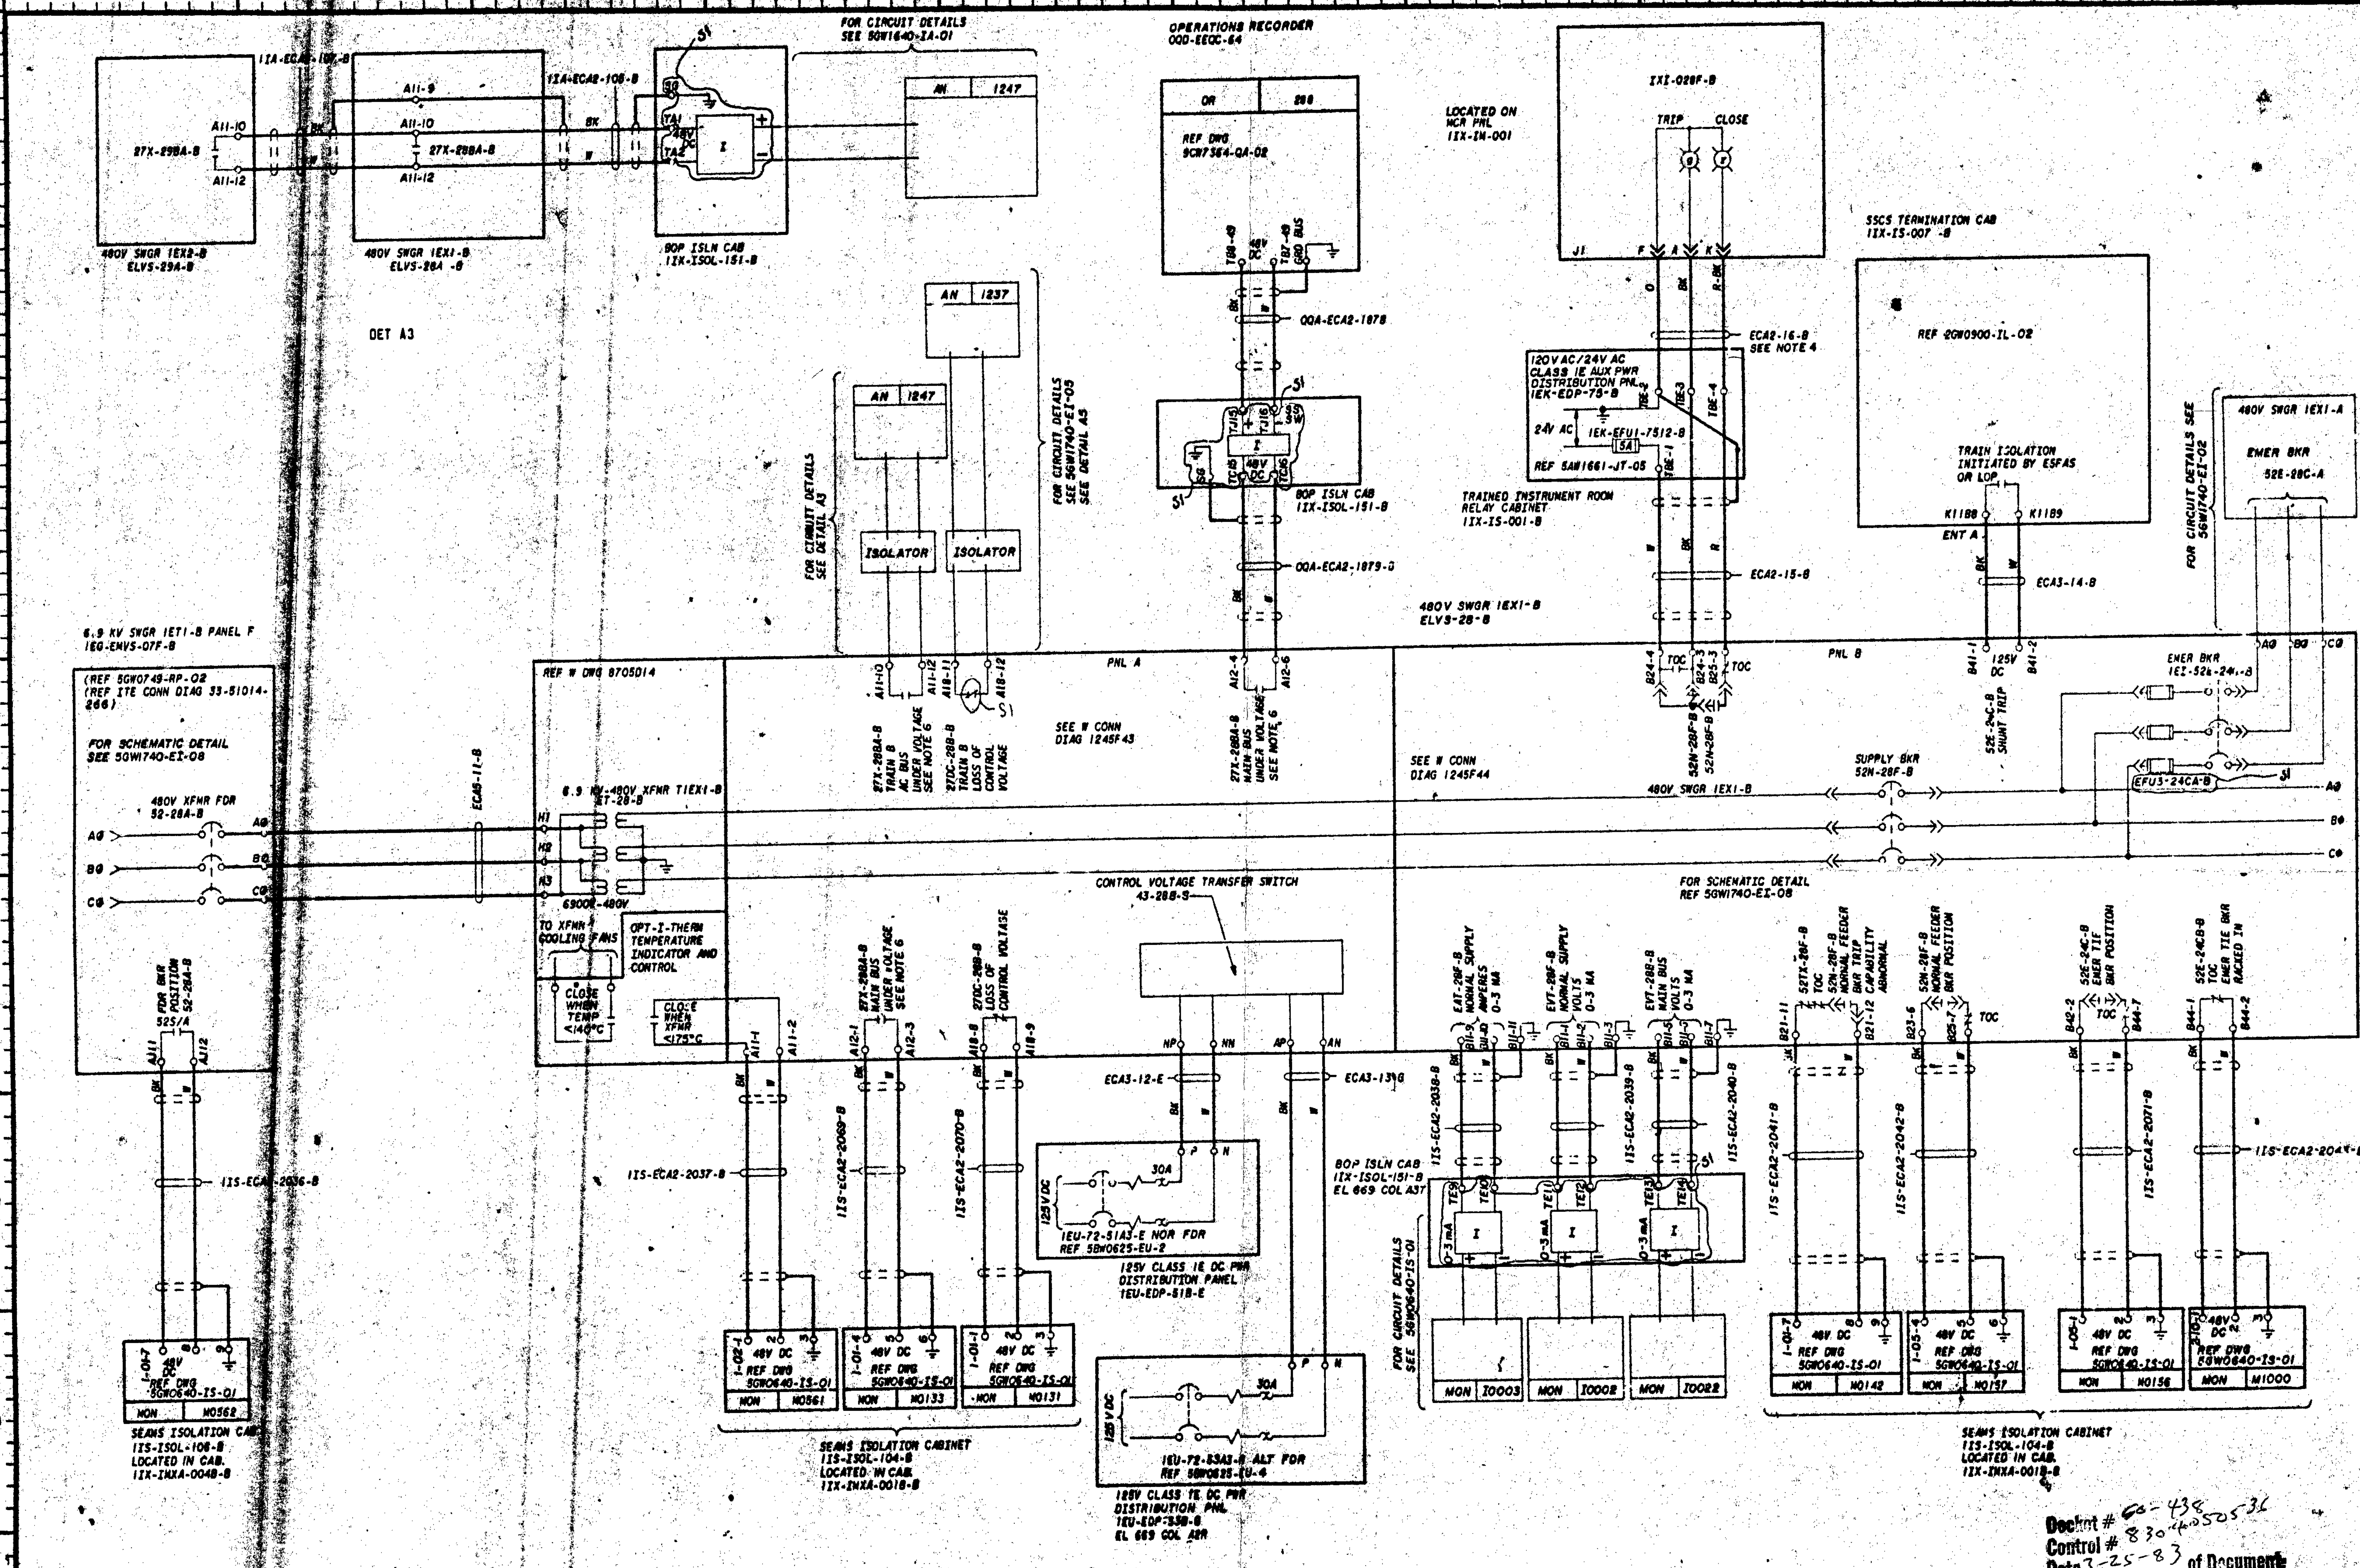

PRC APERTURE CARD

Docket # 50-438
Control # 8304050536
Date 3-25-83 of Document
REGULATORY DOCKET FILE

REV		DATE				
3	SI	6-26-79	ADDED TERMINAL NUMBERS TO BOP ISOLATION CABINETS. MINOR CHANGES.			
2	SI	1-11-79	ADDED SEAMS ISOLATOR TERMINAL NUMBERS, REMOVED EL & COL AND OTHER MINOR REVISIONS PER SI.			
1	SI	11-9-78	REDRAWN-ADDED MONITORING SYSTEM CABLES, TERMINATIONS, REF DWGS & MINOR REV PER SCN SI.			

DSGN T.A. DENNIS
DRWN J.D. SIMPSON
CHKD W.C. TATUM

SCALE EXCEPT AS NOTED

GENERAL
UNIT 1

SYSTEM SCHEMATIC 480 V CLASS 1E AC AUXILIARY POWER SYSTEM

BELLEFONTE NUCLEAR PLANT
TENNESSEE VALLEY AUTHORITY
DIVISION OF ENGINEERING DESIGN

Q

INSPECTED AND APPROVED FOR ISSUE

KNOXVILLE 11-9-77 5GW1740-EI-03