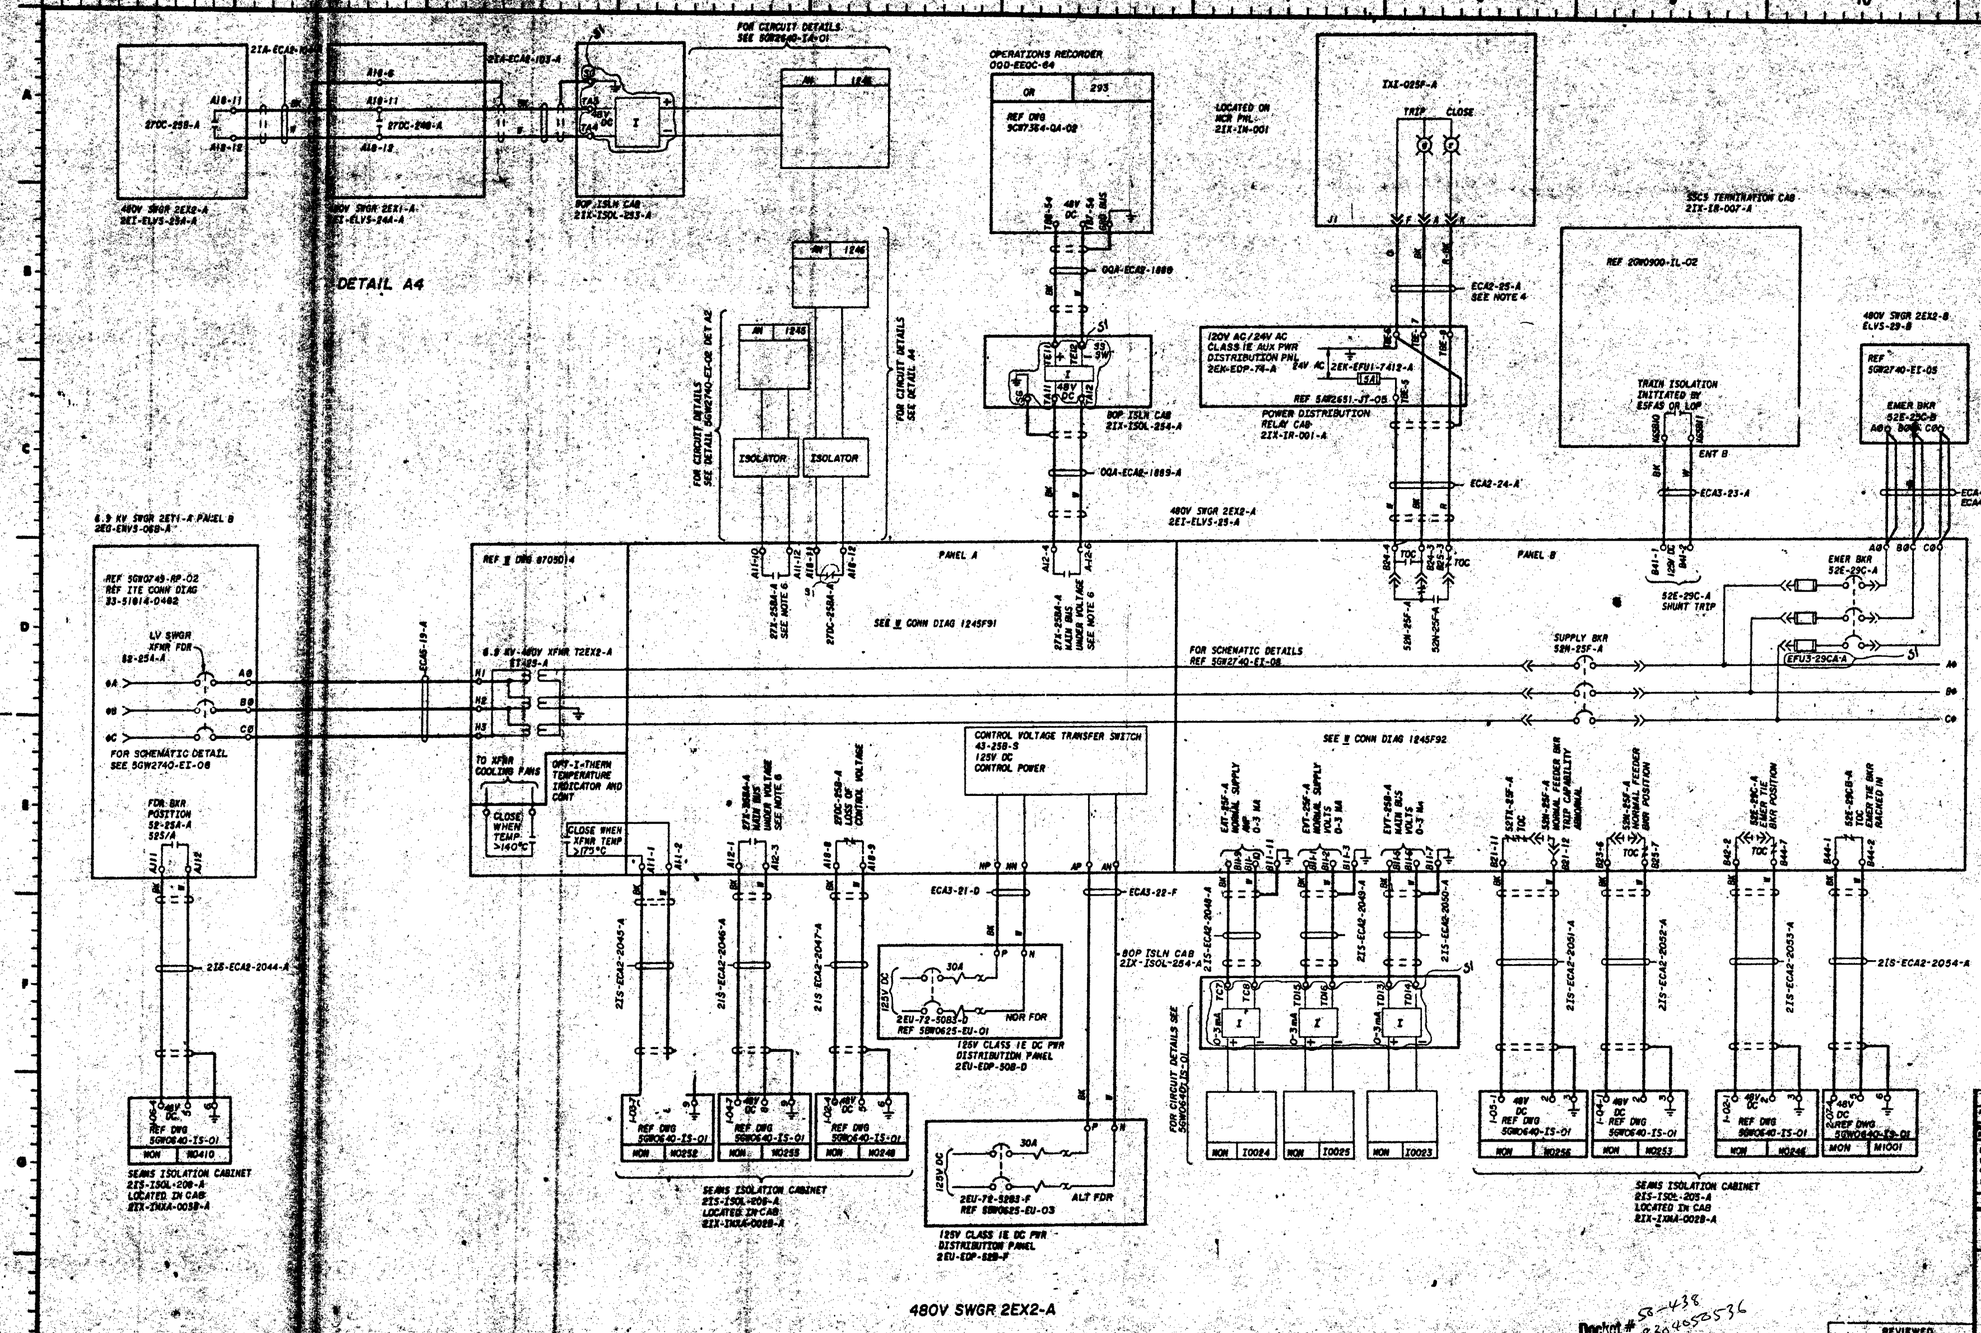

NOTES:
1. FOR GENERAL NOTES SEE SHEET 01.

PRC APERTURE CARD

Docket # 50-438
Control # 8304050536
Date 3-25-83 of Document
REGULATORY DOCKET FILE

1	31
6-26-79	TXD

ADDED TERMINAL NUMBERS TO 480P ISOLATION CABINETS, MINOR CHANGES

SCALE — EXCEPT AS NOTED

GENERAL
UNIT 2

SYSTEM SCHEMATIC
480 V CLASS IE AC
AUXILIARY POWER SYSTEM

BELLEFONTE NUCLEAR PLANT
TENNESSEE VALLEY AUTHORITY
DIVISION OF ENGINEERING DESIGN

Q

REVIEWED
RC(CIVIL) N/A
RE(ELEC) E.O. Chandler
RM(MECH) N/A

INSPECTED AND APPROVED FOR ISSUE

SUBMITTED — RECOMMENDED — APPROVED

KNOXVILLE 1-12-77

5GW2740-EI-04