NOTES:
1. FOR GENERAL NOTES, REFERENCE TWGS AND SYMBOLS SEE DWG SAW0733-ED-1.

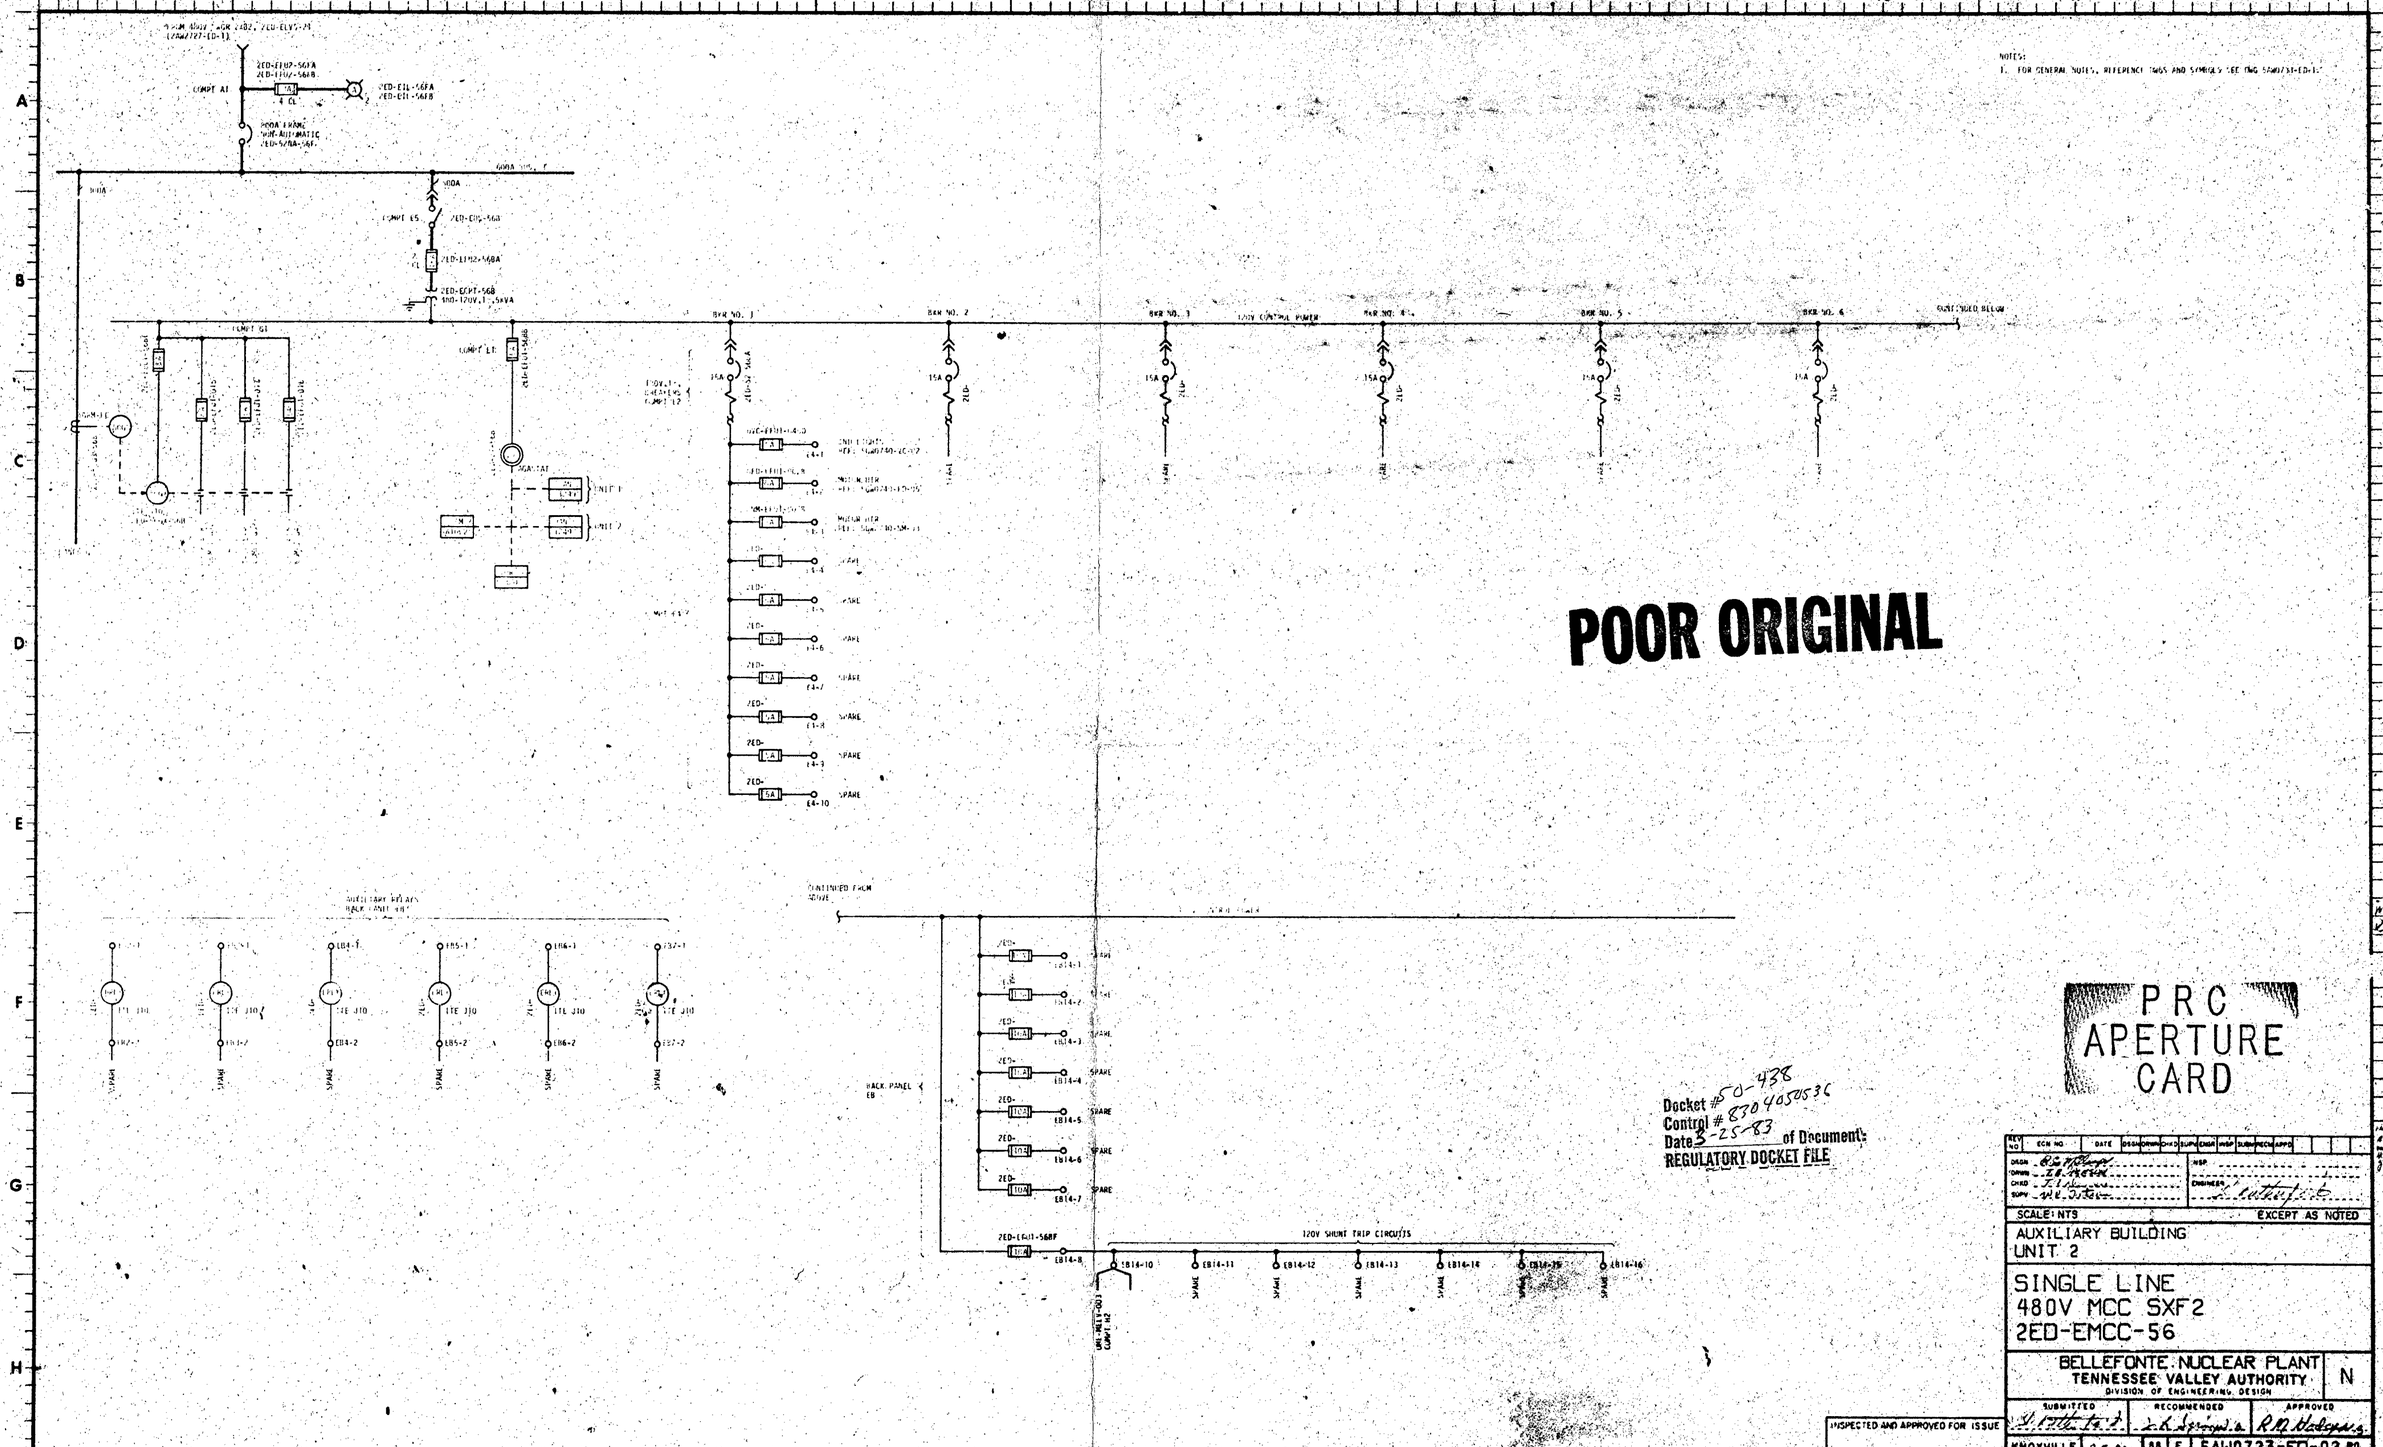

POOR ORIGINAL

Docket # 50-438
Control # 8704050536
Date 3-25-83 of Document:
REGULATORY DOCKET FILE

PRC APERTURE CARD

REV NO	ECN NO	DATE	DSGN	DRWN	CHKD	SUPV	CHKR	MSP	SUBM	RECM	APPD

DSGN R.D. Malone
DRWN E.B. Hale
CHKD J.L.
SUPV W.E. Dixon
MSP
ENGINEER

SCALE: NTS — EXCEPT AS NOTED

AUXILIARY BUILDING
UNIT 2

SINGLE LINE
480V MCC SXF2
2ED-EMCC-56

BELLEFONTE NUCLEAR PLANT
TENNESSEE VALLEY AUTHORITY
DIVISION OF ENGINEERING DESIGN

N

SUBMITTED	RECOMMENDED	APPROVED
J. Little for J.	L.L. Spring	R.D. Malone

KNOXVILLE | 8-5-82 | 88 | E | 5AW0733-ED-03 RO

INSPECTED AND APPROVED FOR ISSUE