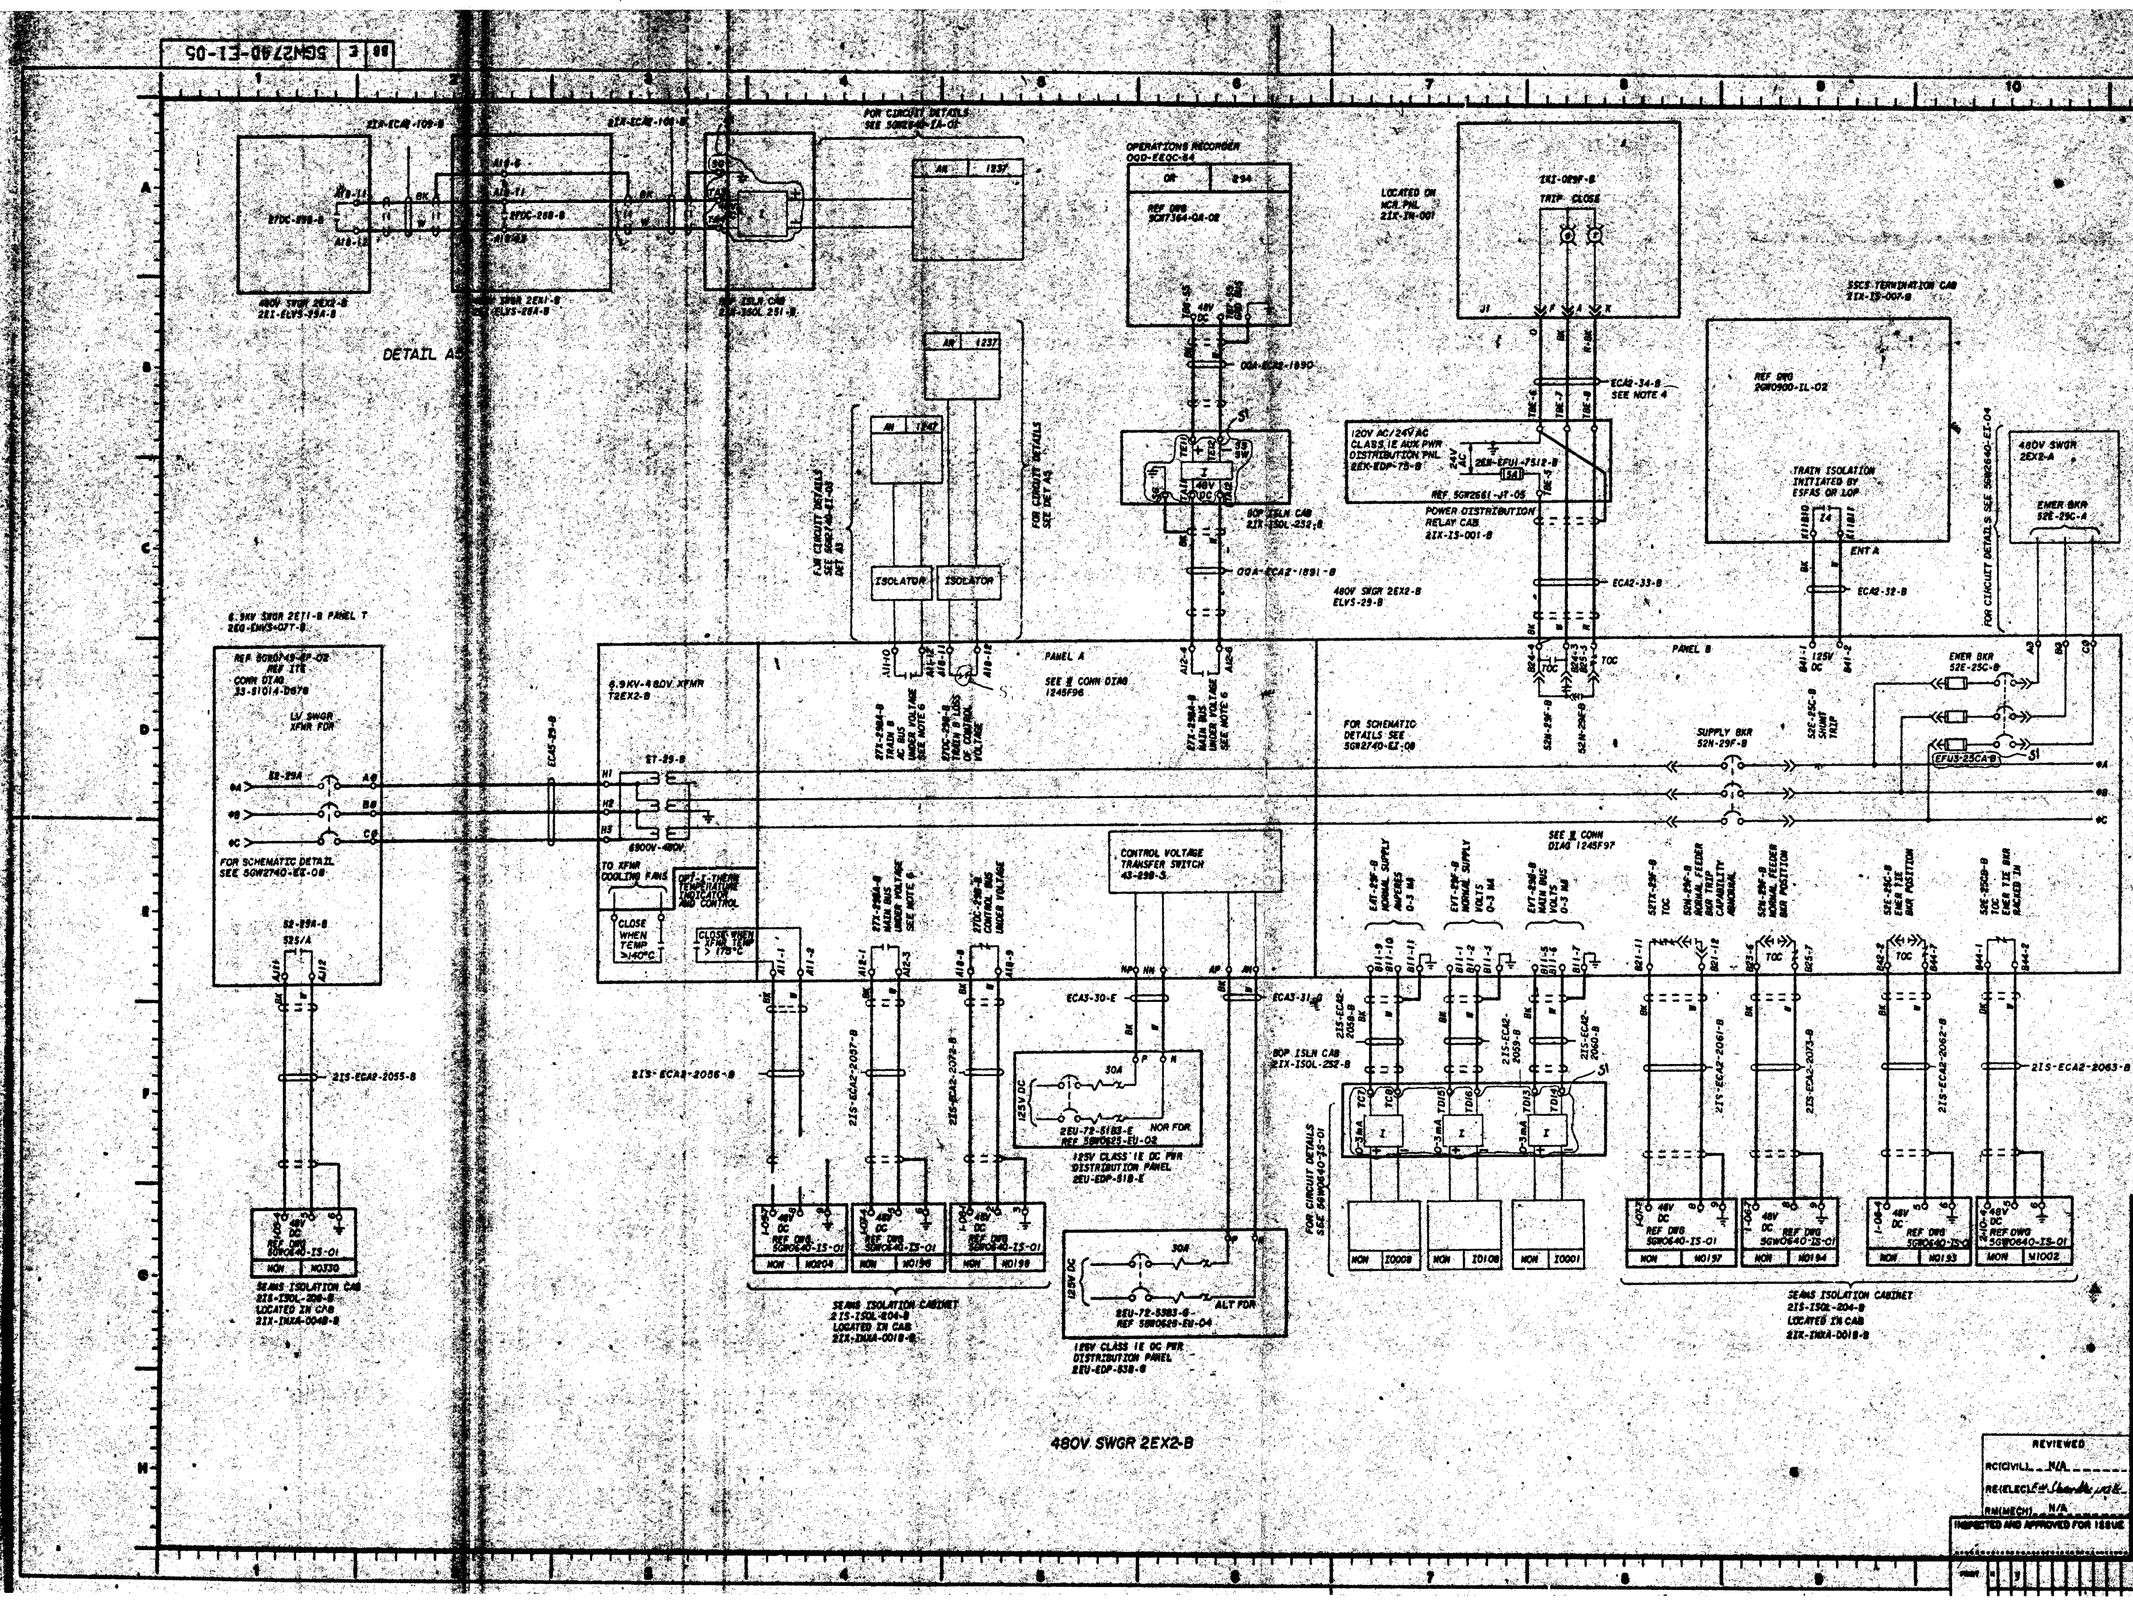

Docket # 50-438
Control # 8304050536
Date 3-25-83
of Documents
REGULATORY DOCKET FILE

PRC APERTURE CARD

ADDED TERMINAL NUMBERS TO BOP-ISOLATION CABINETS. MINOR CHANGES

SCALE EXCEPT AS NOTED

GENERAL
UNIT 2

SYSTEM SCHEMATIC
480 V CLASS 1E AC
AUXILIARY POWER SYSTEM

BELLEFONTE NUCLEAR PLANT
TENNESSEE VALLEY AUTHORITY
DIVISION OF ENGINEERING DESIGN

Q

REVIEWED
RC(CIVIL) N/A
RE(ELEC)
RM(MECH) N/A

INSPECTED AND APPROVED FOR ISSUE

KNOXVILLE 1-12-79

5GW2740-E1-05