5GW1740-ED-02

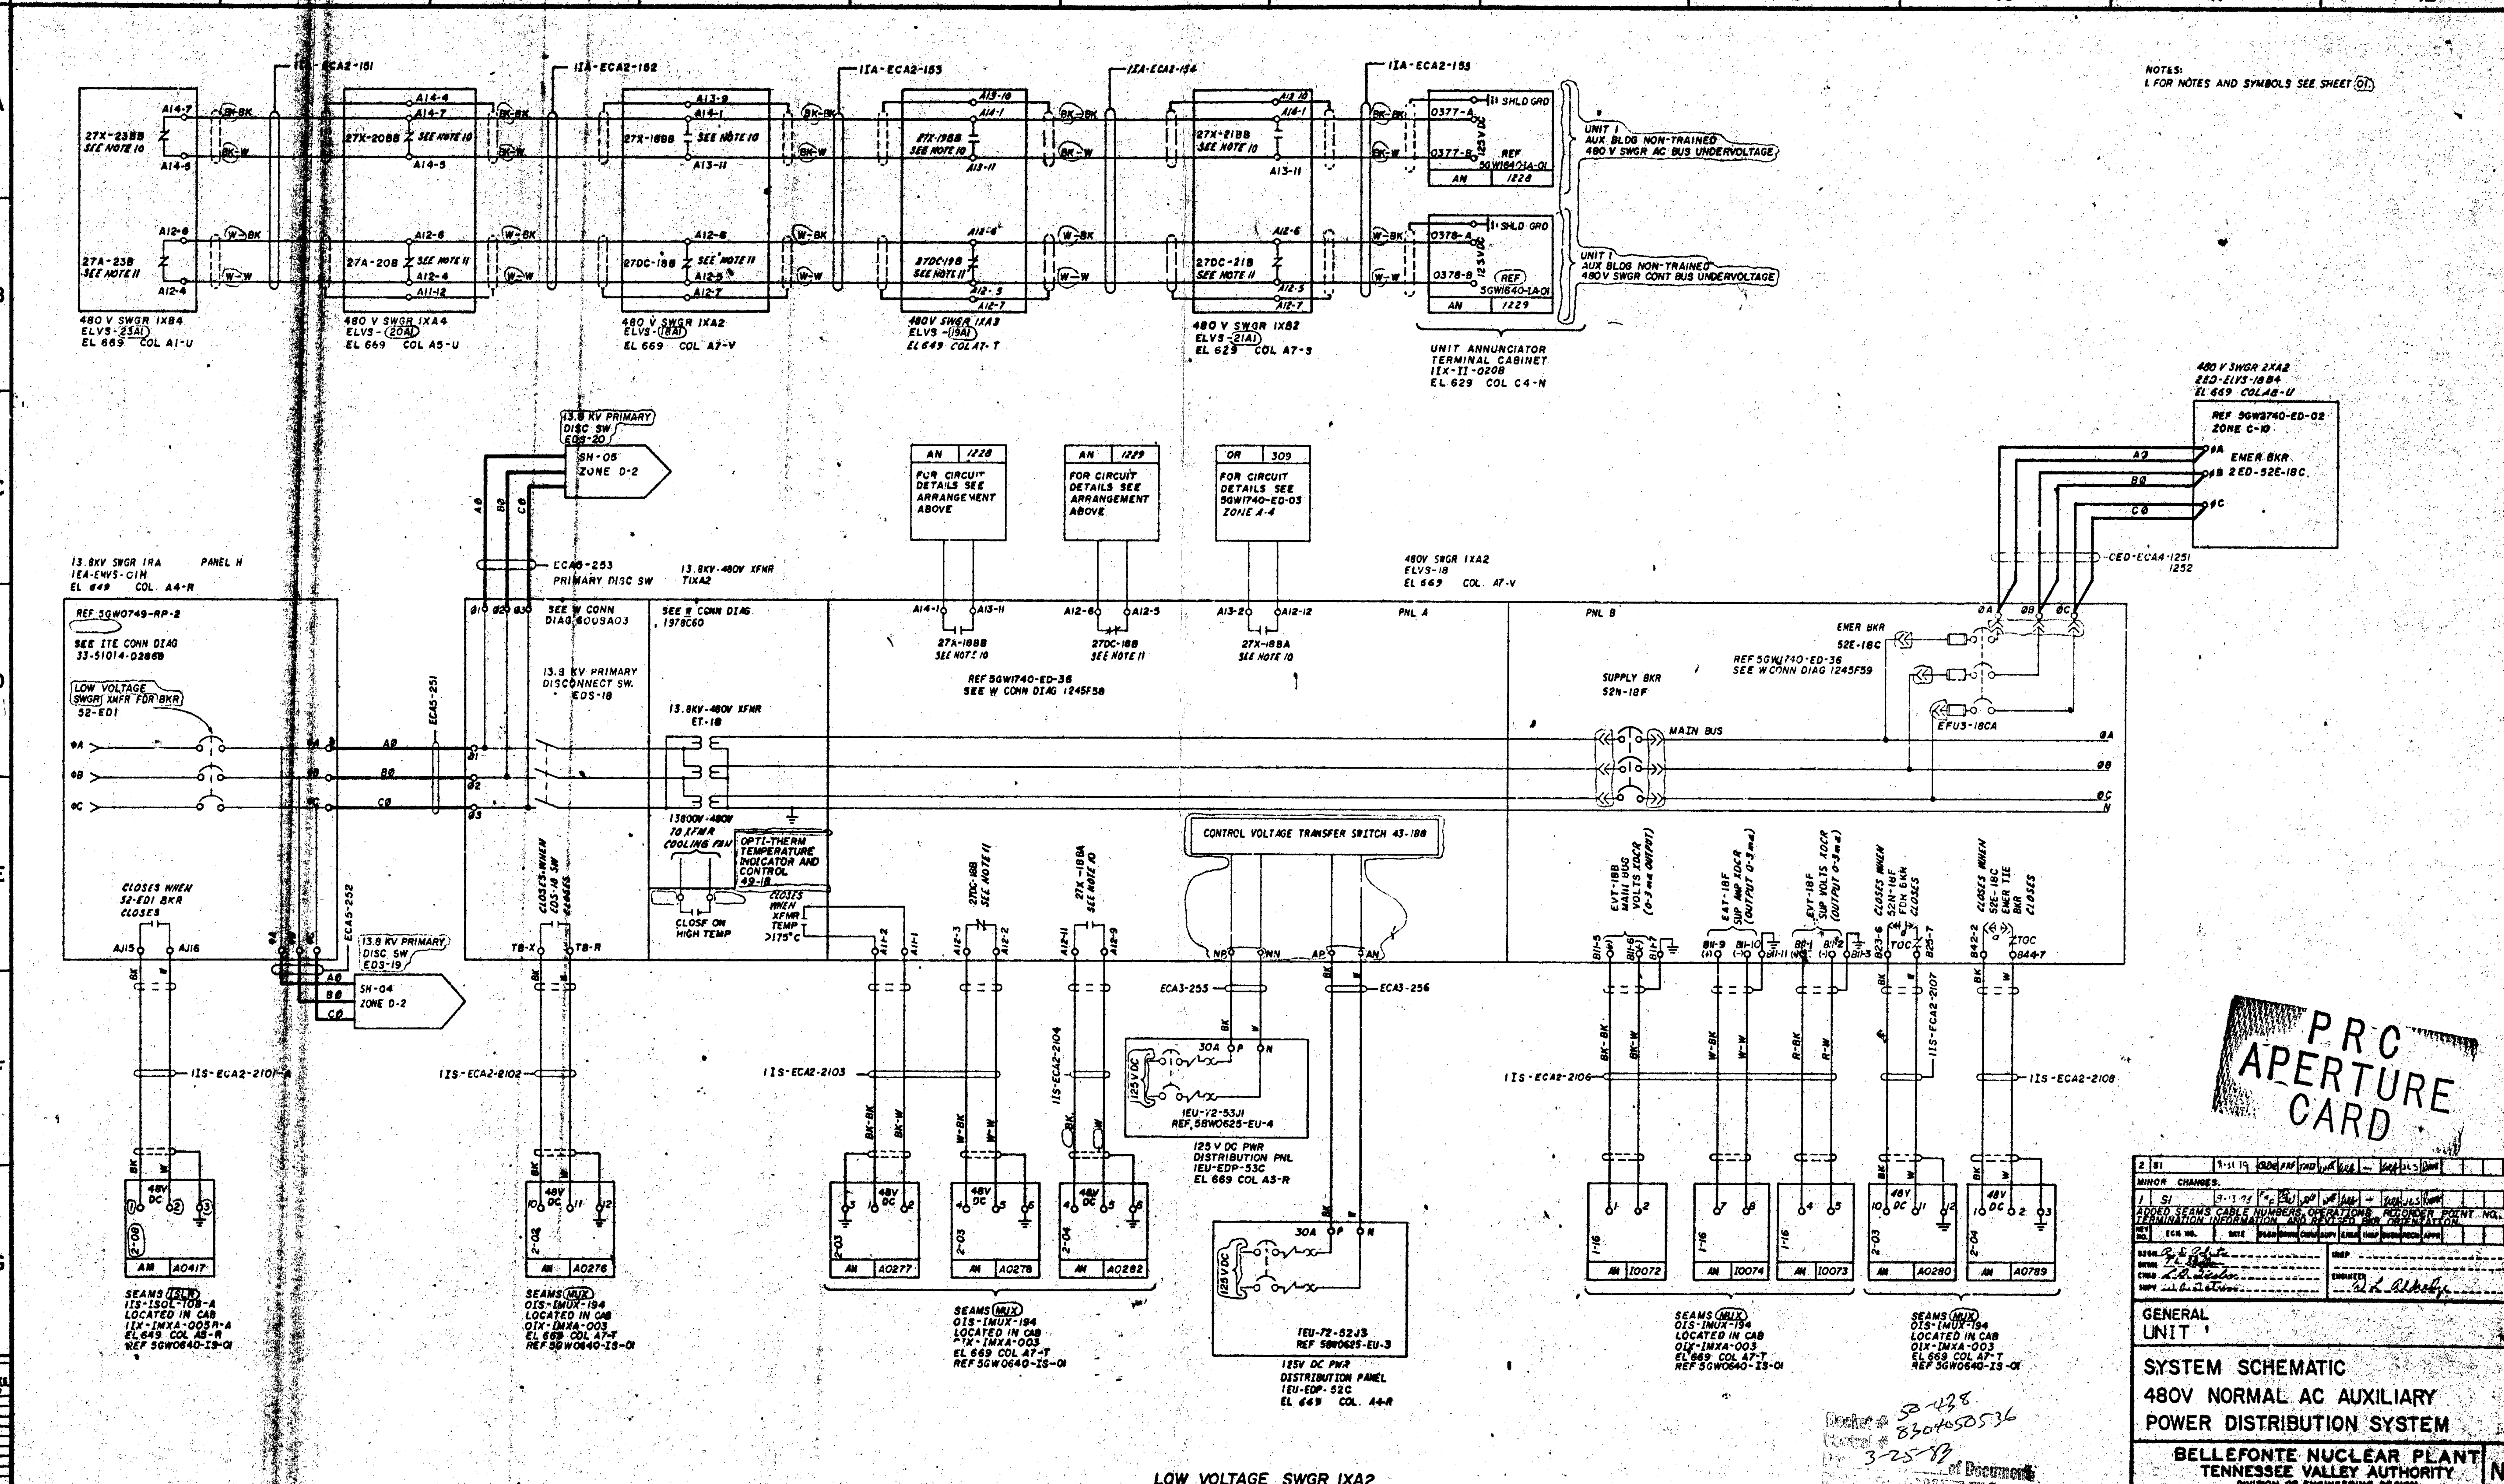

PRC APERTURE CARD

2	S1	9-31-79	
MINOR CHANGES.			
1	S1	9-13-78	
ADDED SEAMS CABLE NUMBERS, OPERATIONS RECORDER POINT NO., TERMINATION INFORMATION, AND REVISED BKR ORIENTATION.			
REV NO.	ECN NO.	DATE	DSGN DRWN CHKD SUPV ENGR INSP SUBM RECM APPR

GENERAL
UNIT 1

SYSTEM SCHEMATIC 480V NORMAL AC AUXILIARY POWER DISTRIBUTION SYSTEM

BELLEFONTE NUCLEAR PLANT
TENNESSEE VALLEY AUTHORITY
DIVISION OF ENGINEERING DESIGN
N

SUBMITTED | RECOMMENDED | APPROVED

INSPECTED AND APPROVED FOR ISSUE
DESIGN PROJECT MANAGER

KNOXVILLE 1-11-78 88 E 5GW1740-ED-02 R2

Docket # 50-438
Control # 8304050536
Date 3-25-83
REGULATORY DOCKET FILE