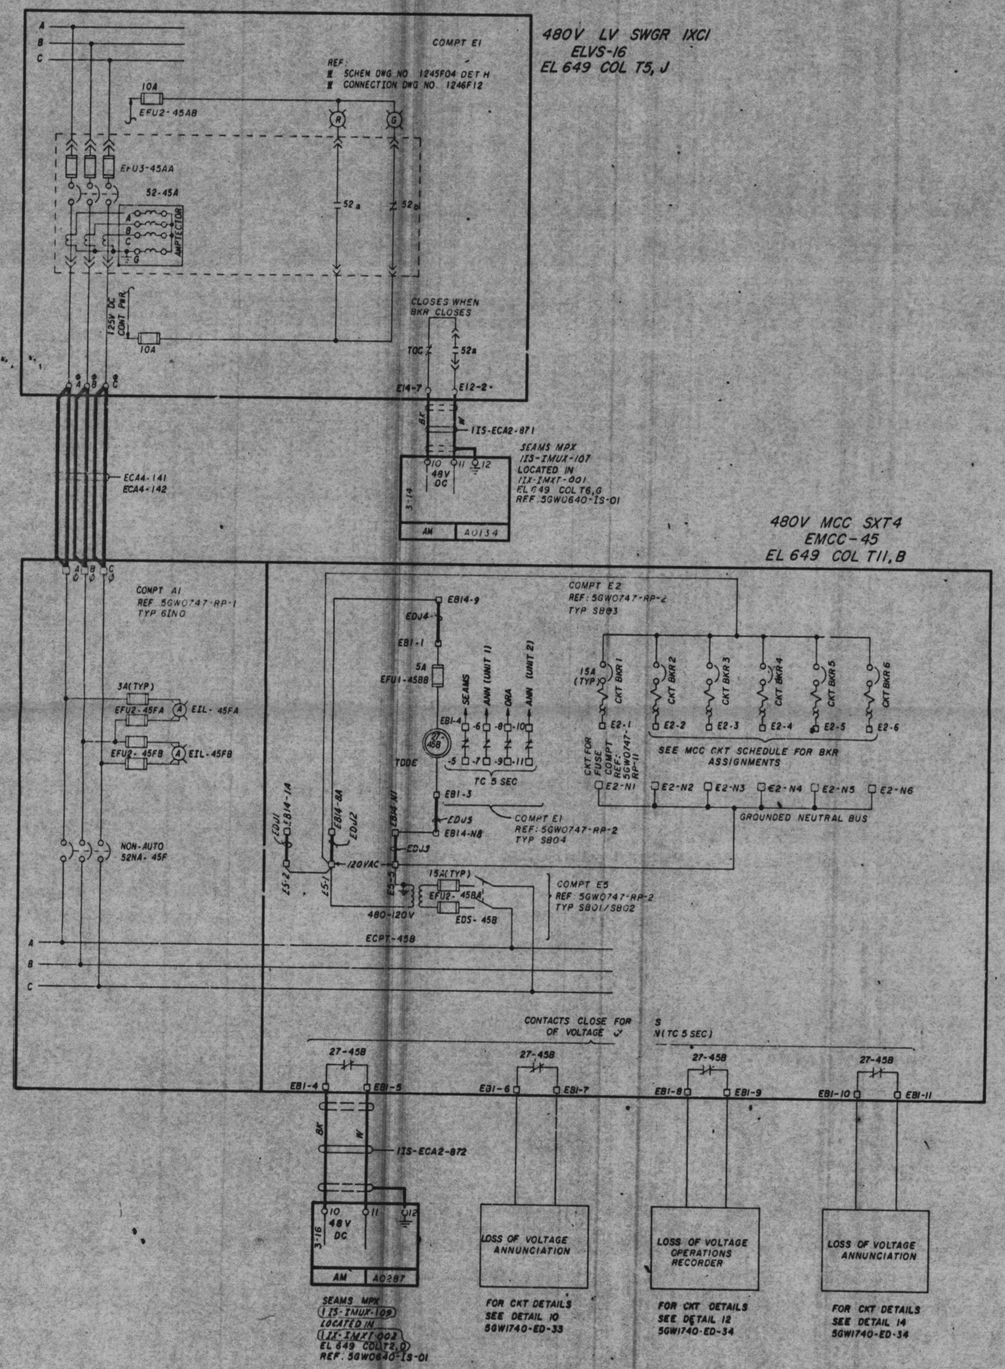

NOTES:

1. FOR GENERAL NOTES AND SYMBOLS SEE DWG 5GW1740-ED-01.

PRC APERTURE CARD

Docket # 50-438
Control # 8304050536
Date 3-25-83 of Document
REGULATORY DOCKET FILE

REV NO	ECN NO.	DATE	DSGN	DRWN	CHKD	SUPV	ENGR	INSP	SUBM	RECM	APPD
1	S1	4-X-79	RBM	[illegible]	[illegible]	[illegible]	[illegible]	-	[illegible]	[illegible]	[illegible]

CHANGED UNDERVOLTAGE TO LOSS OF VOLTAGE, ADDED REF DWG SH. NO., ADDED TIME SETTING TO T.D. RLY & MINOR CHANGES.

DSGN [illegible]
DRWN [illegible]
CHKD [illegible]
SUPV [illegible]
INSP
ENGINEER W.L. Aldredge

SCALE: EXCEPT AS NOTED

GENERAL
UNIT :

SYSTEM SCHEMATIC
480V NORMAL AC
AUX POWER DISTRIBUTION SYSTEM

BELLEFONTE NUCLEAR PLANT
TENNESSEE VALLEY AUTHORITY
DIVISION OF ENGINEERING DESIGN

N

SUBMITTED	RECOMMENDED	APPROVED
W.L. Aldredge	[illegible]	R.M. Hodgins

KNOXVILLE 6-16-78 88 E 5GW1740-ED-26 R1

RECORD DRAWING AS CONSTRUCTED

INSPECTED AND APPROVED FOR ISSUE