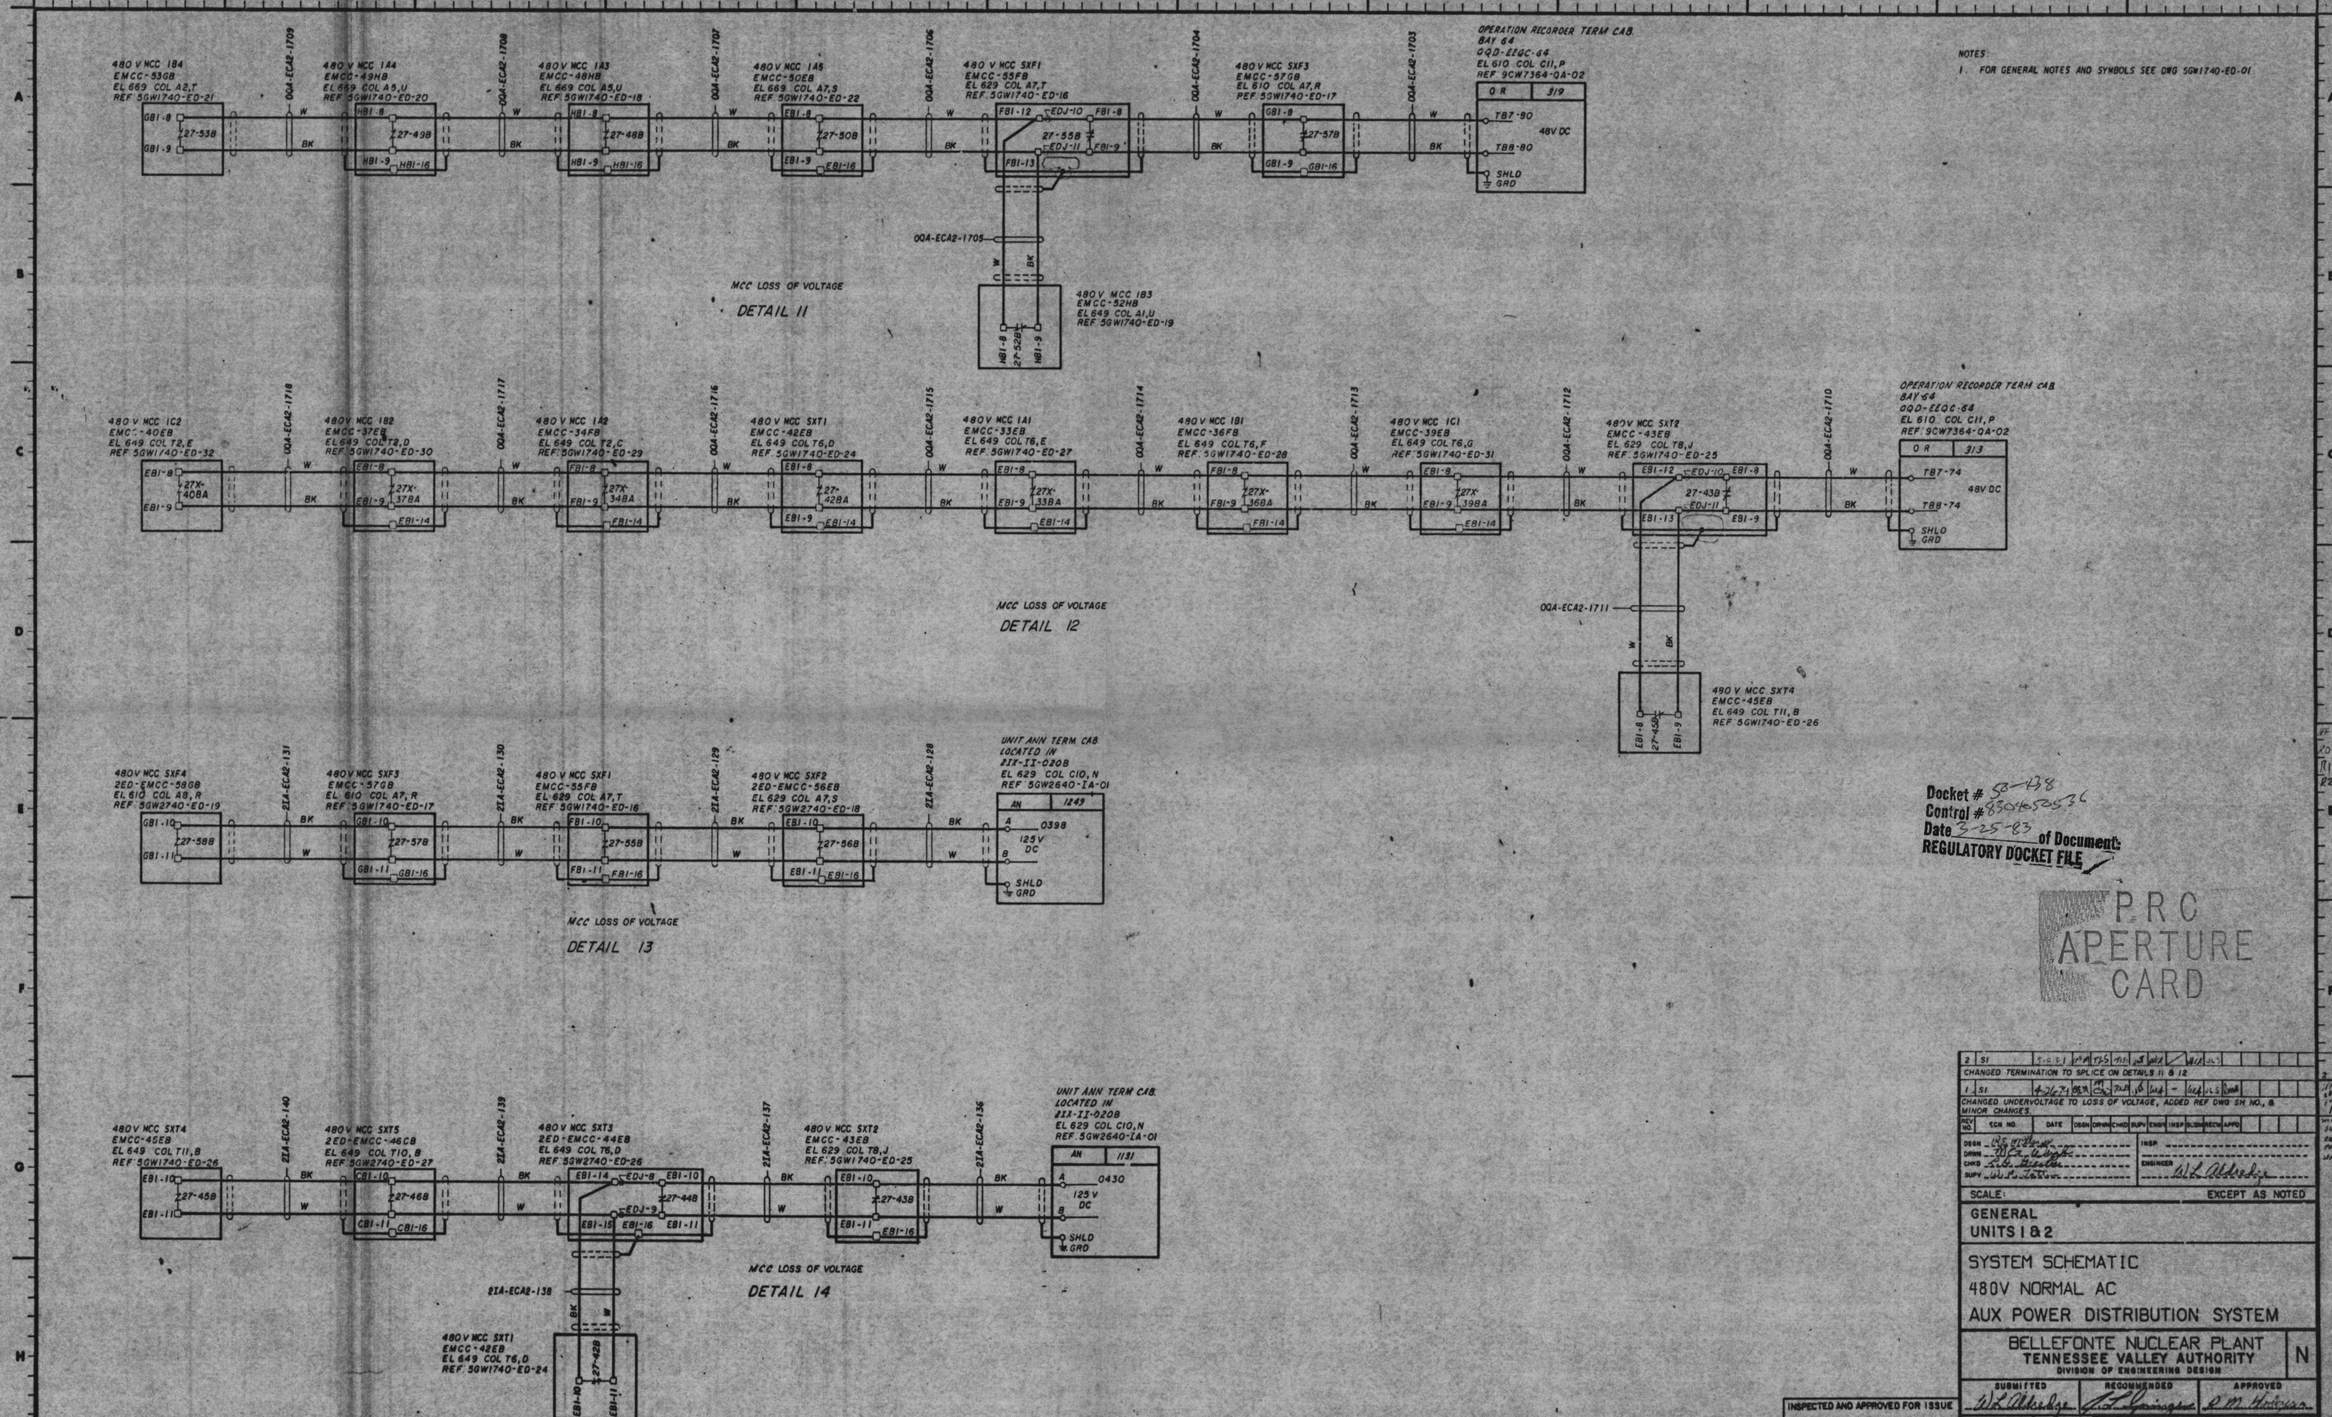


Docket # 50-438
Control # 8304050536
Date 3-25-83
of Document:
REGULATORY DOCKET FILE

P.R.C.
APERTURE
CARD

| REV NO. | ECN NO. | DATE | DSGN | DRWN | CHKD | SUPV | ENGR | INSP | SUBM | SECN | APPD |
|---|---|---|---|---|---|---|---|---|---|---|---|
| 2 | S1 | | | | | | | | | | |
| 1 | S1 | | | | | | | | | | |

CHANGED TERMINATION TO SPLICE ON DETAILS 11 & 12

CHANGED UNDERVOLTAGE TO LOSS OF VOLTAGE, ADDED REF DWG SH NO., & MINOR CHANGES.

DSGN
DRWN
CHKD
SUPV
INSP
ENGINEER

SCALE: EXCEPT AS NOTED

GENERAL
UNITS 1 & 2

SYSTEM SCHEMATIC
480V NORMAL AC
AUX POWER DISTRIBUTION SYSTEM

BELLEFONTE NUCLEAR PLANT
TENNESSEE VALLEY AUTHORITY
DIVISION OF ENGINEERING DESIGN

N

| SUBMITTED | RECOMMENDED | APPROVED |
|---|---|---|
| | | |

KNOXVILLE

86 E 5GW1740-ED-34 R2

RECORD DRAWING AS CONSTRUCTED

INSPECTED AND APPROVED FOR ISSUE