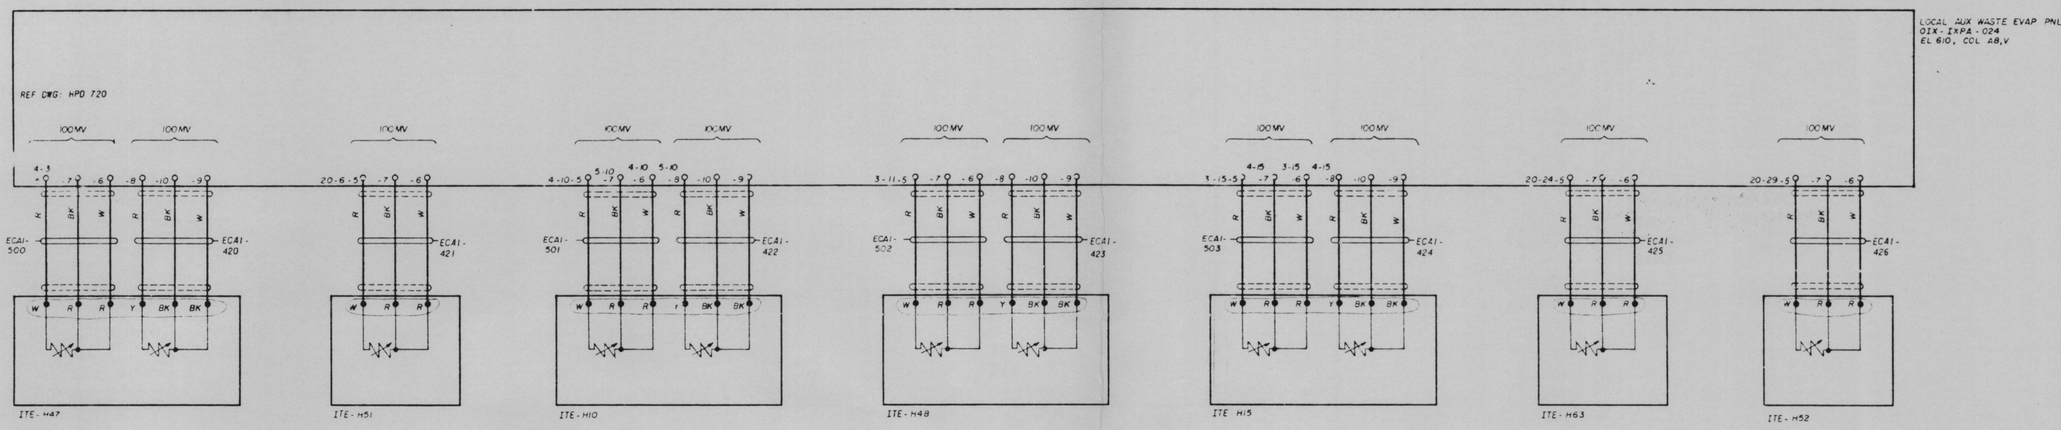

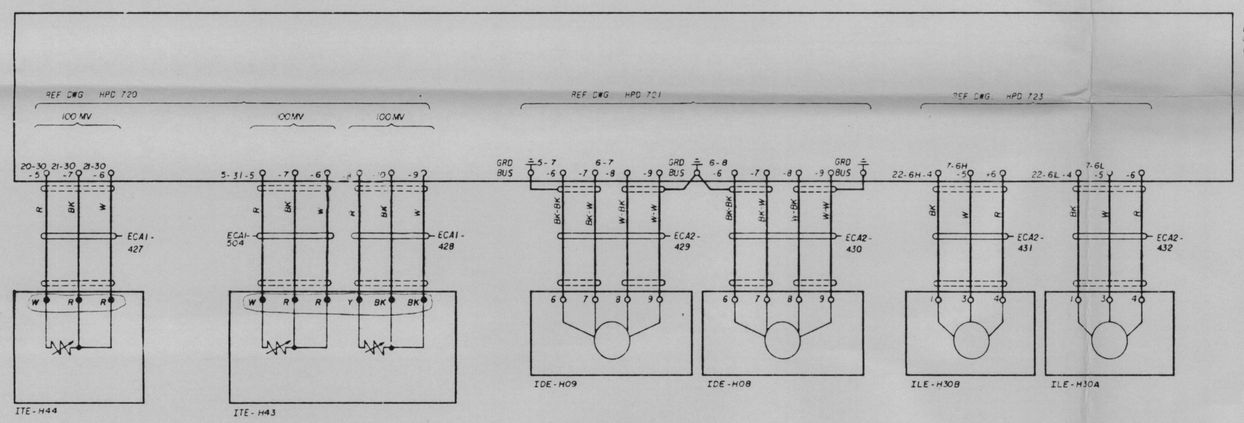

NOTES:
1. FOR GENERAL NOTES AND SYMBOLS SEE 5GW0740-WD-01
2. THE AUX WASTE EVAP PACKAGE MEVP-039 IS SHOWN ON SHEETS 29 THRU 34

PRC APERTURE CARD

Docket # 50-438
Control # 8304050536
Date 3-25-83 of Document:
REGULATORY DOCKET FILE

REV NO	ECN NO	DATE	DSGN	DRWN	CHKD	SUPV	ENGR	NSP	SUBM	RECM	APPD
1	CHANGED VARIOUS TERM. NO.										

DESIGN B. D. Stalk
DRWN J. W. Hodges
CHKD J. K. Hunter
SUPV J. E. Stanley
NSP
ENGINEER W. L. Albright

SCALE NONE EXCEPT AS NOTED

GENERAL
UNITS 1 & 2

SYSTEM SCHEMATIC
WASTE DISPOSAL SYSTEM

BELLEFONTE NUCLEAR PLANT
TENNESSEE VALLEY AUTHORITY
DIVISION OF ENGINEERING DESIGN

N

SUBMITTED W. L. Albright
RECOMMENDED J. E. Stanley
APPROVED R. M. Hodges

KNOXVILLE 12-15-78

88 E 5GW0740-WD-31 R1

RECORD DRAWING AS CONSTRUCTED

INSPECTED AND APPROVED FOR ISSUE

PRINT A 1
SIZE F 3
BR DR PROJ WE EE CE AS CS ES MS WW NB BL PA
PRINTS REQD-R