5GW2740-ED-04 | E | 88

NOTES:
1. FOR NOTES AND SYMBOLS SEE SHEET 01.

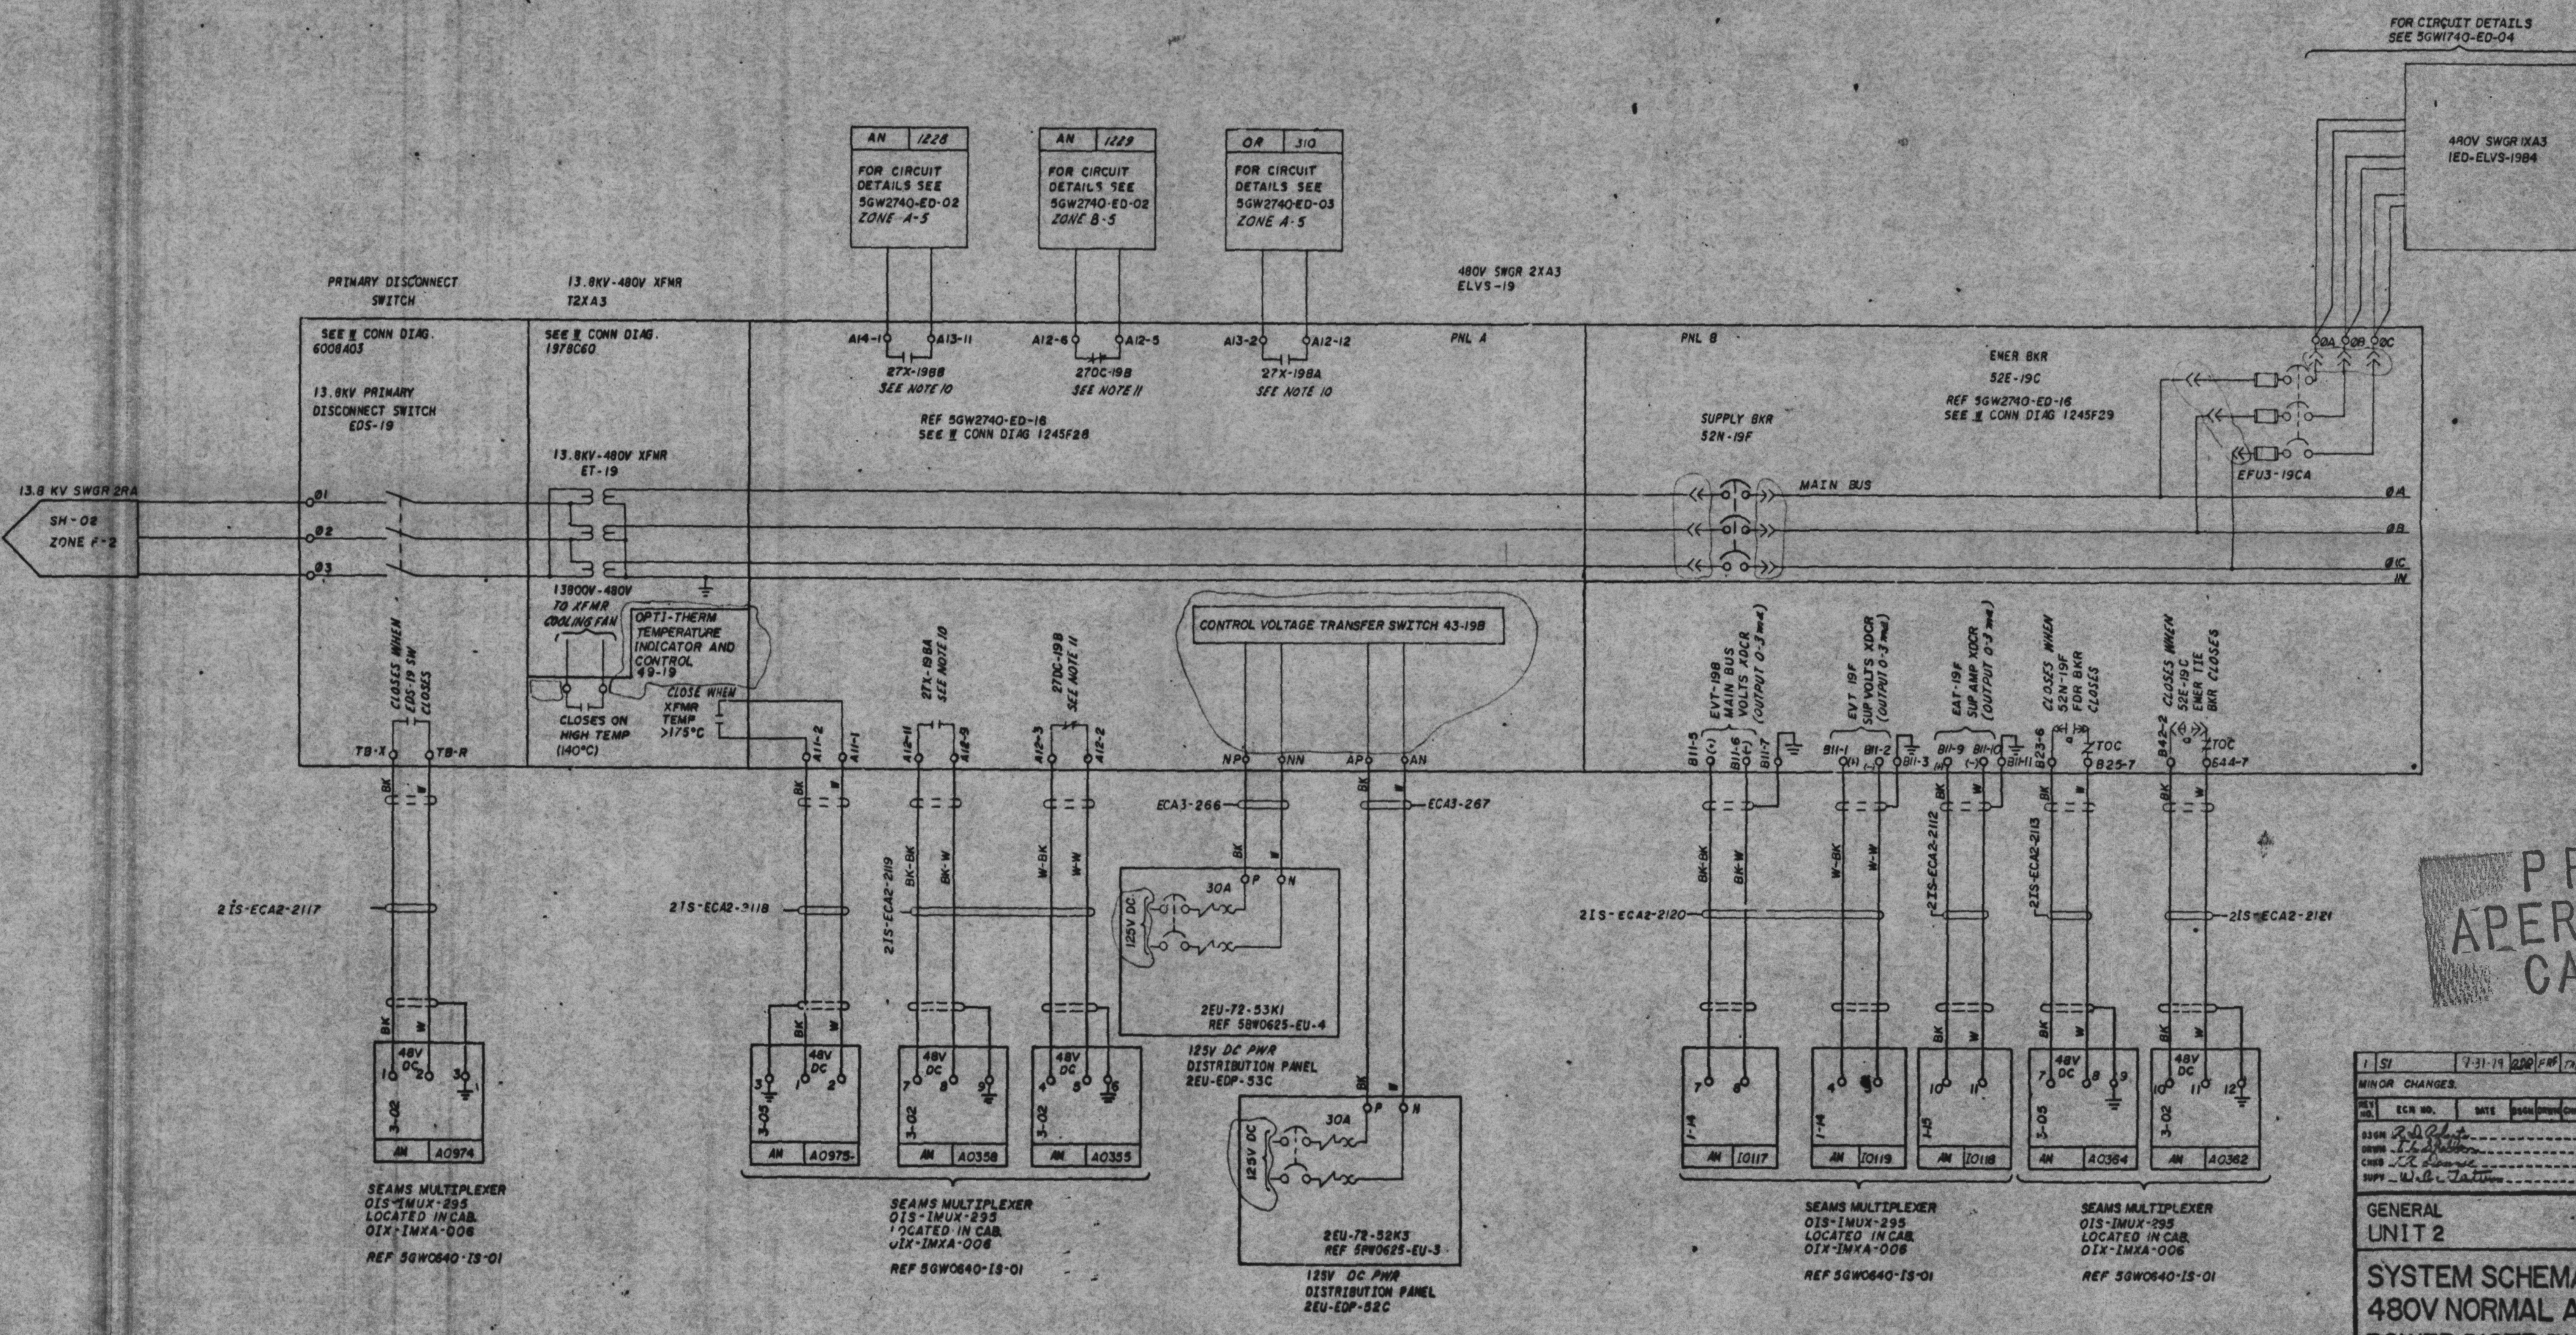

PRC APERTURE CARD

Docket # 50-438
Control # 8304050536
Date 3-25-83 of Document:
REGULATORY DOCKET FILE

1	S1	7-31-79									

MINOR CHANGES.

GENERAL
UNIT 2

SYSTEM SCHEMATIC 480V NORMAL AC AUXILIARY POWER DISTRIBUTION SYSTEM

BELLEFONTE NUCLEAR PLANT
TENNESSEE VALLEY AUTHORITY
DIVISION OF ENGINEERING DESIGN

N

SUBMITTED | RECOMMENDED | APPROVED

INSPECTED AND APPROVED FOR ISSUE
DESIGN PROJECT MANAGER

KNOXVILLE 12-30-78 | 88 | E | 5GW2740-ED-04 | R1