480 V AC
LIGHTING BOARD 3 (COMPARTMENTS)

CONTINUED FROM DWG 5GW0747-EL-04

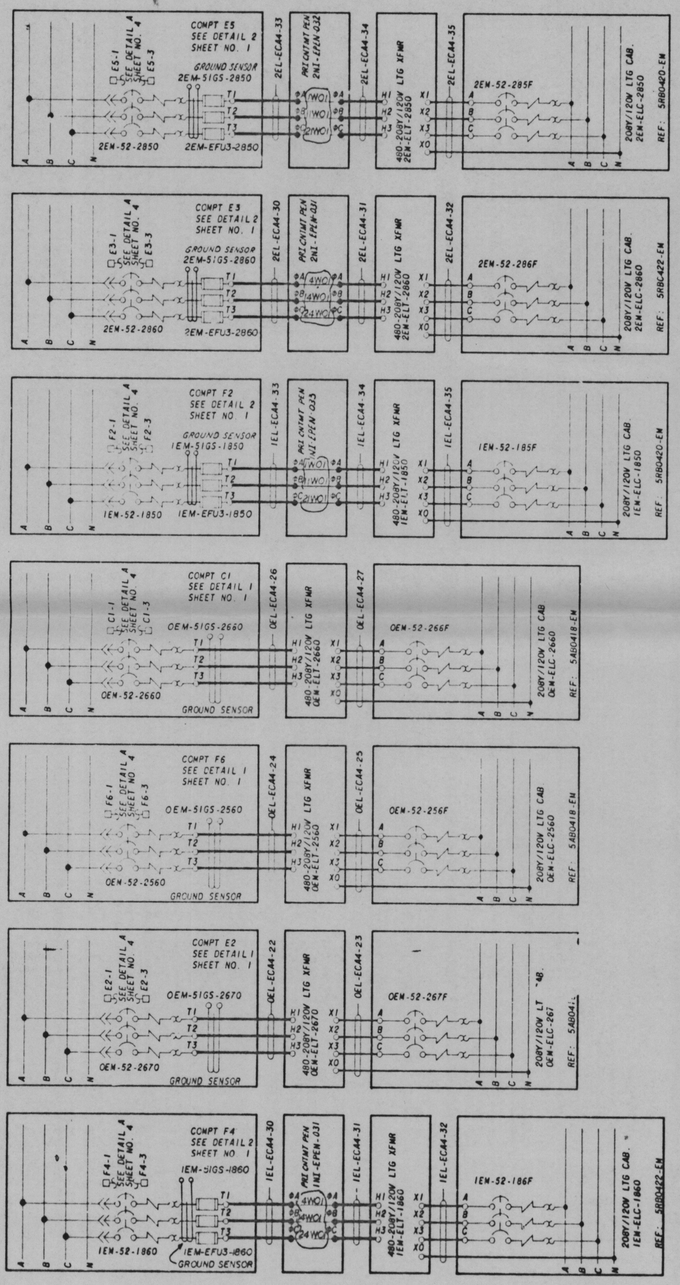

480V LIGHTING CABINET BRANCH FEEDERS FOR 208Y/120V LIGHTING SYSTEM

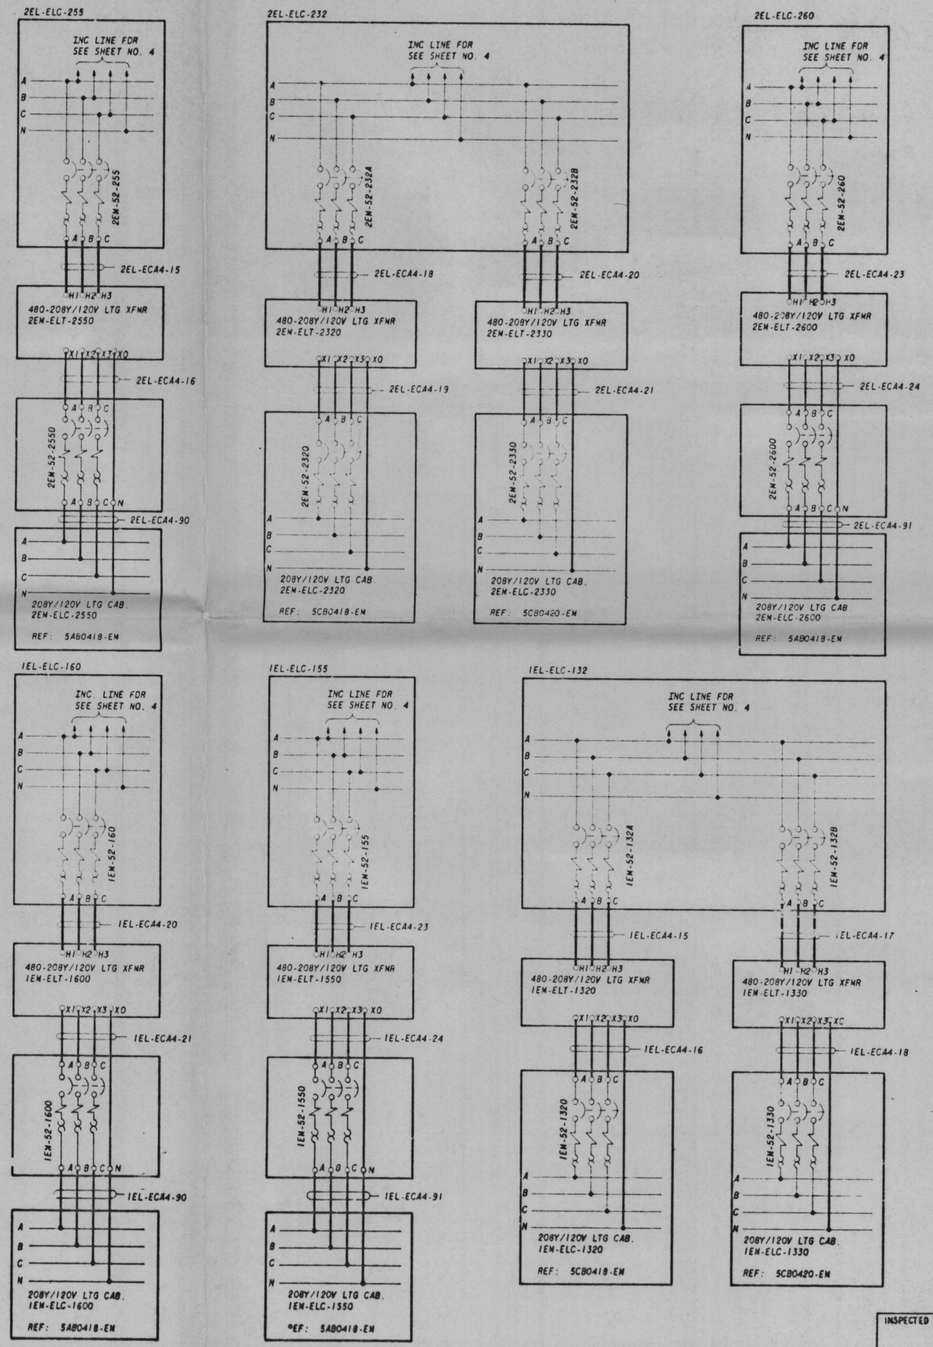

NOTES:
1. FOR GENERAL NOTES AND SYMBOLS SEE DWG 5GW0747-EL-01.

Docket # 50-438
Control # 8304050536
Date 3-25-83 of Document
REGULATORY DOCKET FILE

PRC APERTURE CARD

NO.	ECN NO.	DATE	DSGN	DRWN	CHKD	SUPV	ENGR	INSP	SUPR	RECM	APPR
2	S1	7-7-80									
CHANGED PEN. WIRE NO., REMOVED EL & COL.											
1	S1	10-25-79									
CHANGED PEN. NO. FROM 032 TO 033.											

DSGN B.B. Mangrum
DRWN E.O. DALTON
CHKD W.L. Whitney
SUPV W.S. Sitton
INSP
ENGINEER W.L. Whitney

GENERAL
UNITS 1&2

WIRING DIAGRAM NORMAL AC LIGHTING FEEDERS

BELLEFONTE NUCLEAR PLANT
TENNESSEE VALLEY AUTHORITY
DIVISION OF ENGINEERING DESIGN

N

SUBMITTED	RECOMMENDED	APPROVED
W.L. Whitney	A.L. Hopwood	R.W. Parkes

KNOXVILLE 3-7-78 | 88 E 5GW0747-EL-05 R2

RECORD DRAWING AS CONSTRUCTED

INSPECTED AND APPROVED FOR ISSUE

PRINTS REQD
DWG SIZE