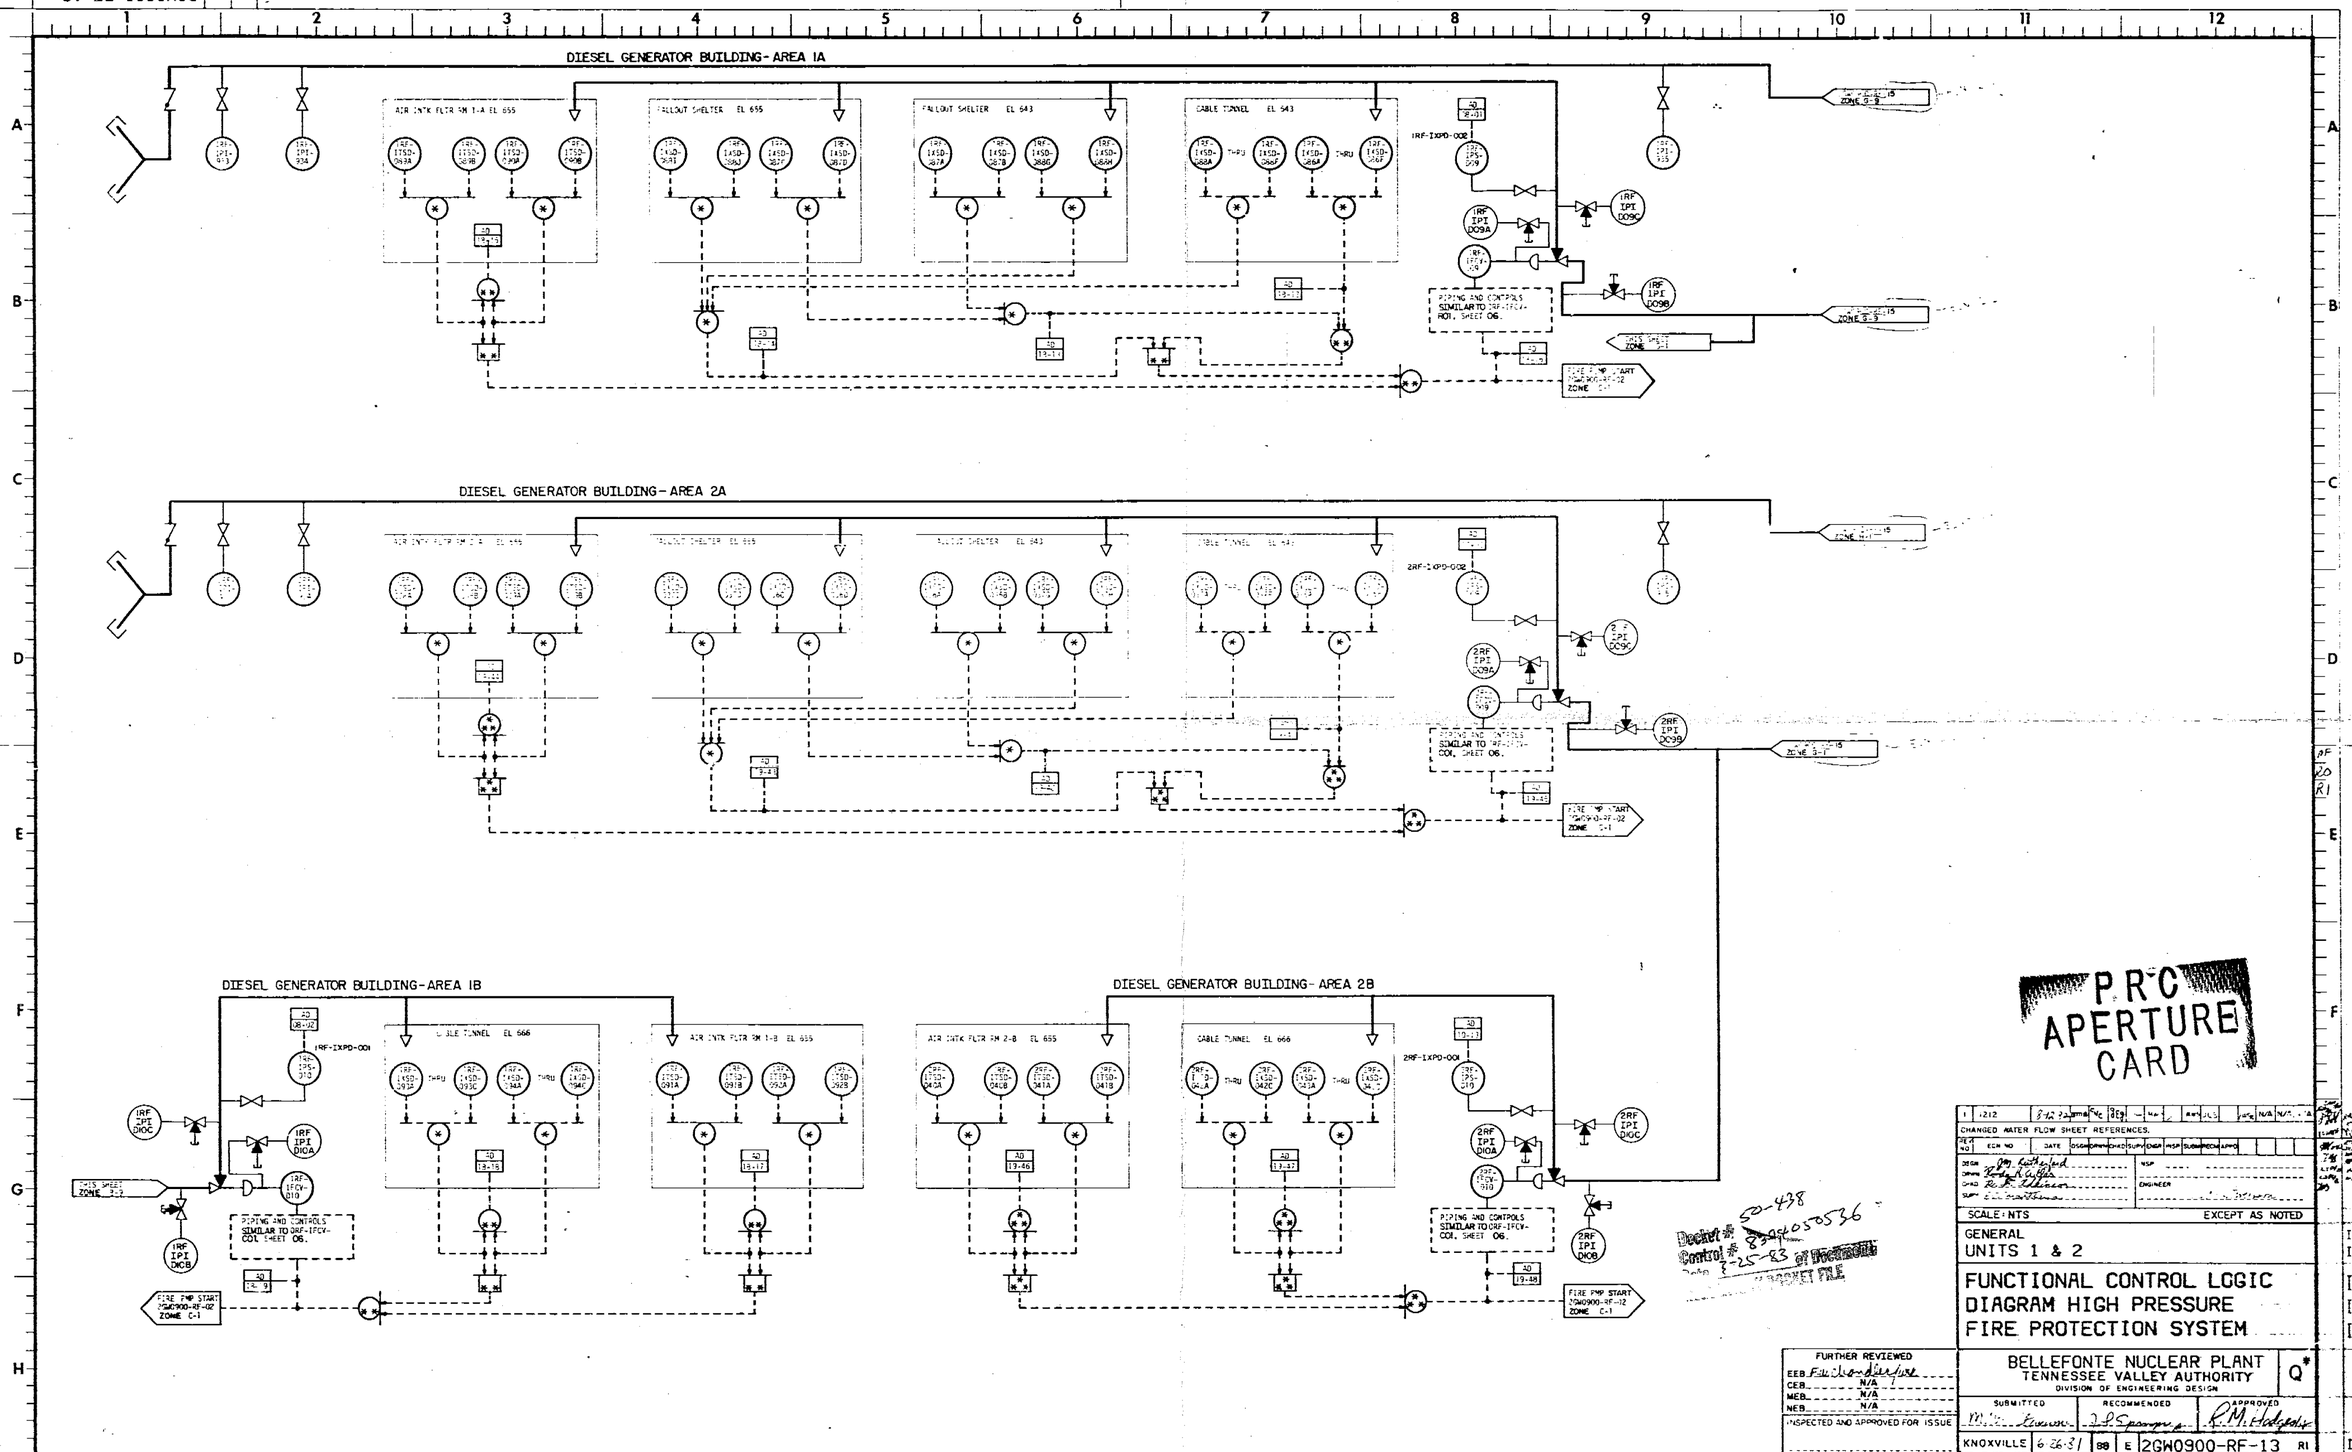

PRC APERTURE CARD

Docket # 50-438
Control # 8304050536
Date 3-25-83 of Document
DOCKET FILE

1	1212	8-12-82											N/A	N/A	

CHANGED WATER FLOW SHEET REFERENCES.

REV NO	ECN NO	DATE	DSGN	DRWN	CHKD	SUPV	ENGR	MSP	SUBM	RECM	APPD

DESIGN: J.M. Rutherford
DRWN: Rodney R. Miller
CHKD: R. F. Edmonson
SUPV: [illegible]
MSP
ENGINEER

SCALE: NTS — EXCEPT AS NOTED

GENERAL
UNITS 1 & 2

FUNCTIONAL CONTROL LOGIC DIAGRAM HIGH PRESSURE FIRE PROTECTION SYSTEM

FURTHER REVIEWED
EEB: F. Chandler
CEB: N/A
MEB: N/A
NEB: N/A
INSPECTED AND APPROVED FOR ISSUE

BELLEFONTE NUCLEAR PLANT
TENNESSEE VALLEY AUTHORITY
DIVISION OF ENGINEERING DESIGN

Q*

SUBMITTED	RECOMMENDED	APPROVED
M. W. Lawson	J. P. Spangler	R. M. Hodgson

KNOXVILLE 6-26-81 | 88 | E | 2GW0900-RF-13 | R1

RECORD DRAWING AS CONSTRUCTED

PRINT 3 2
SIZE E