


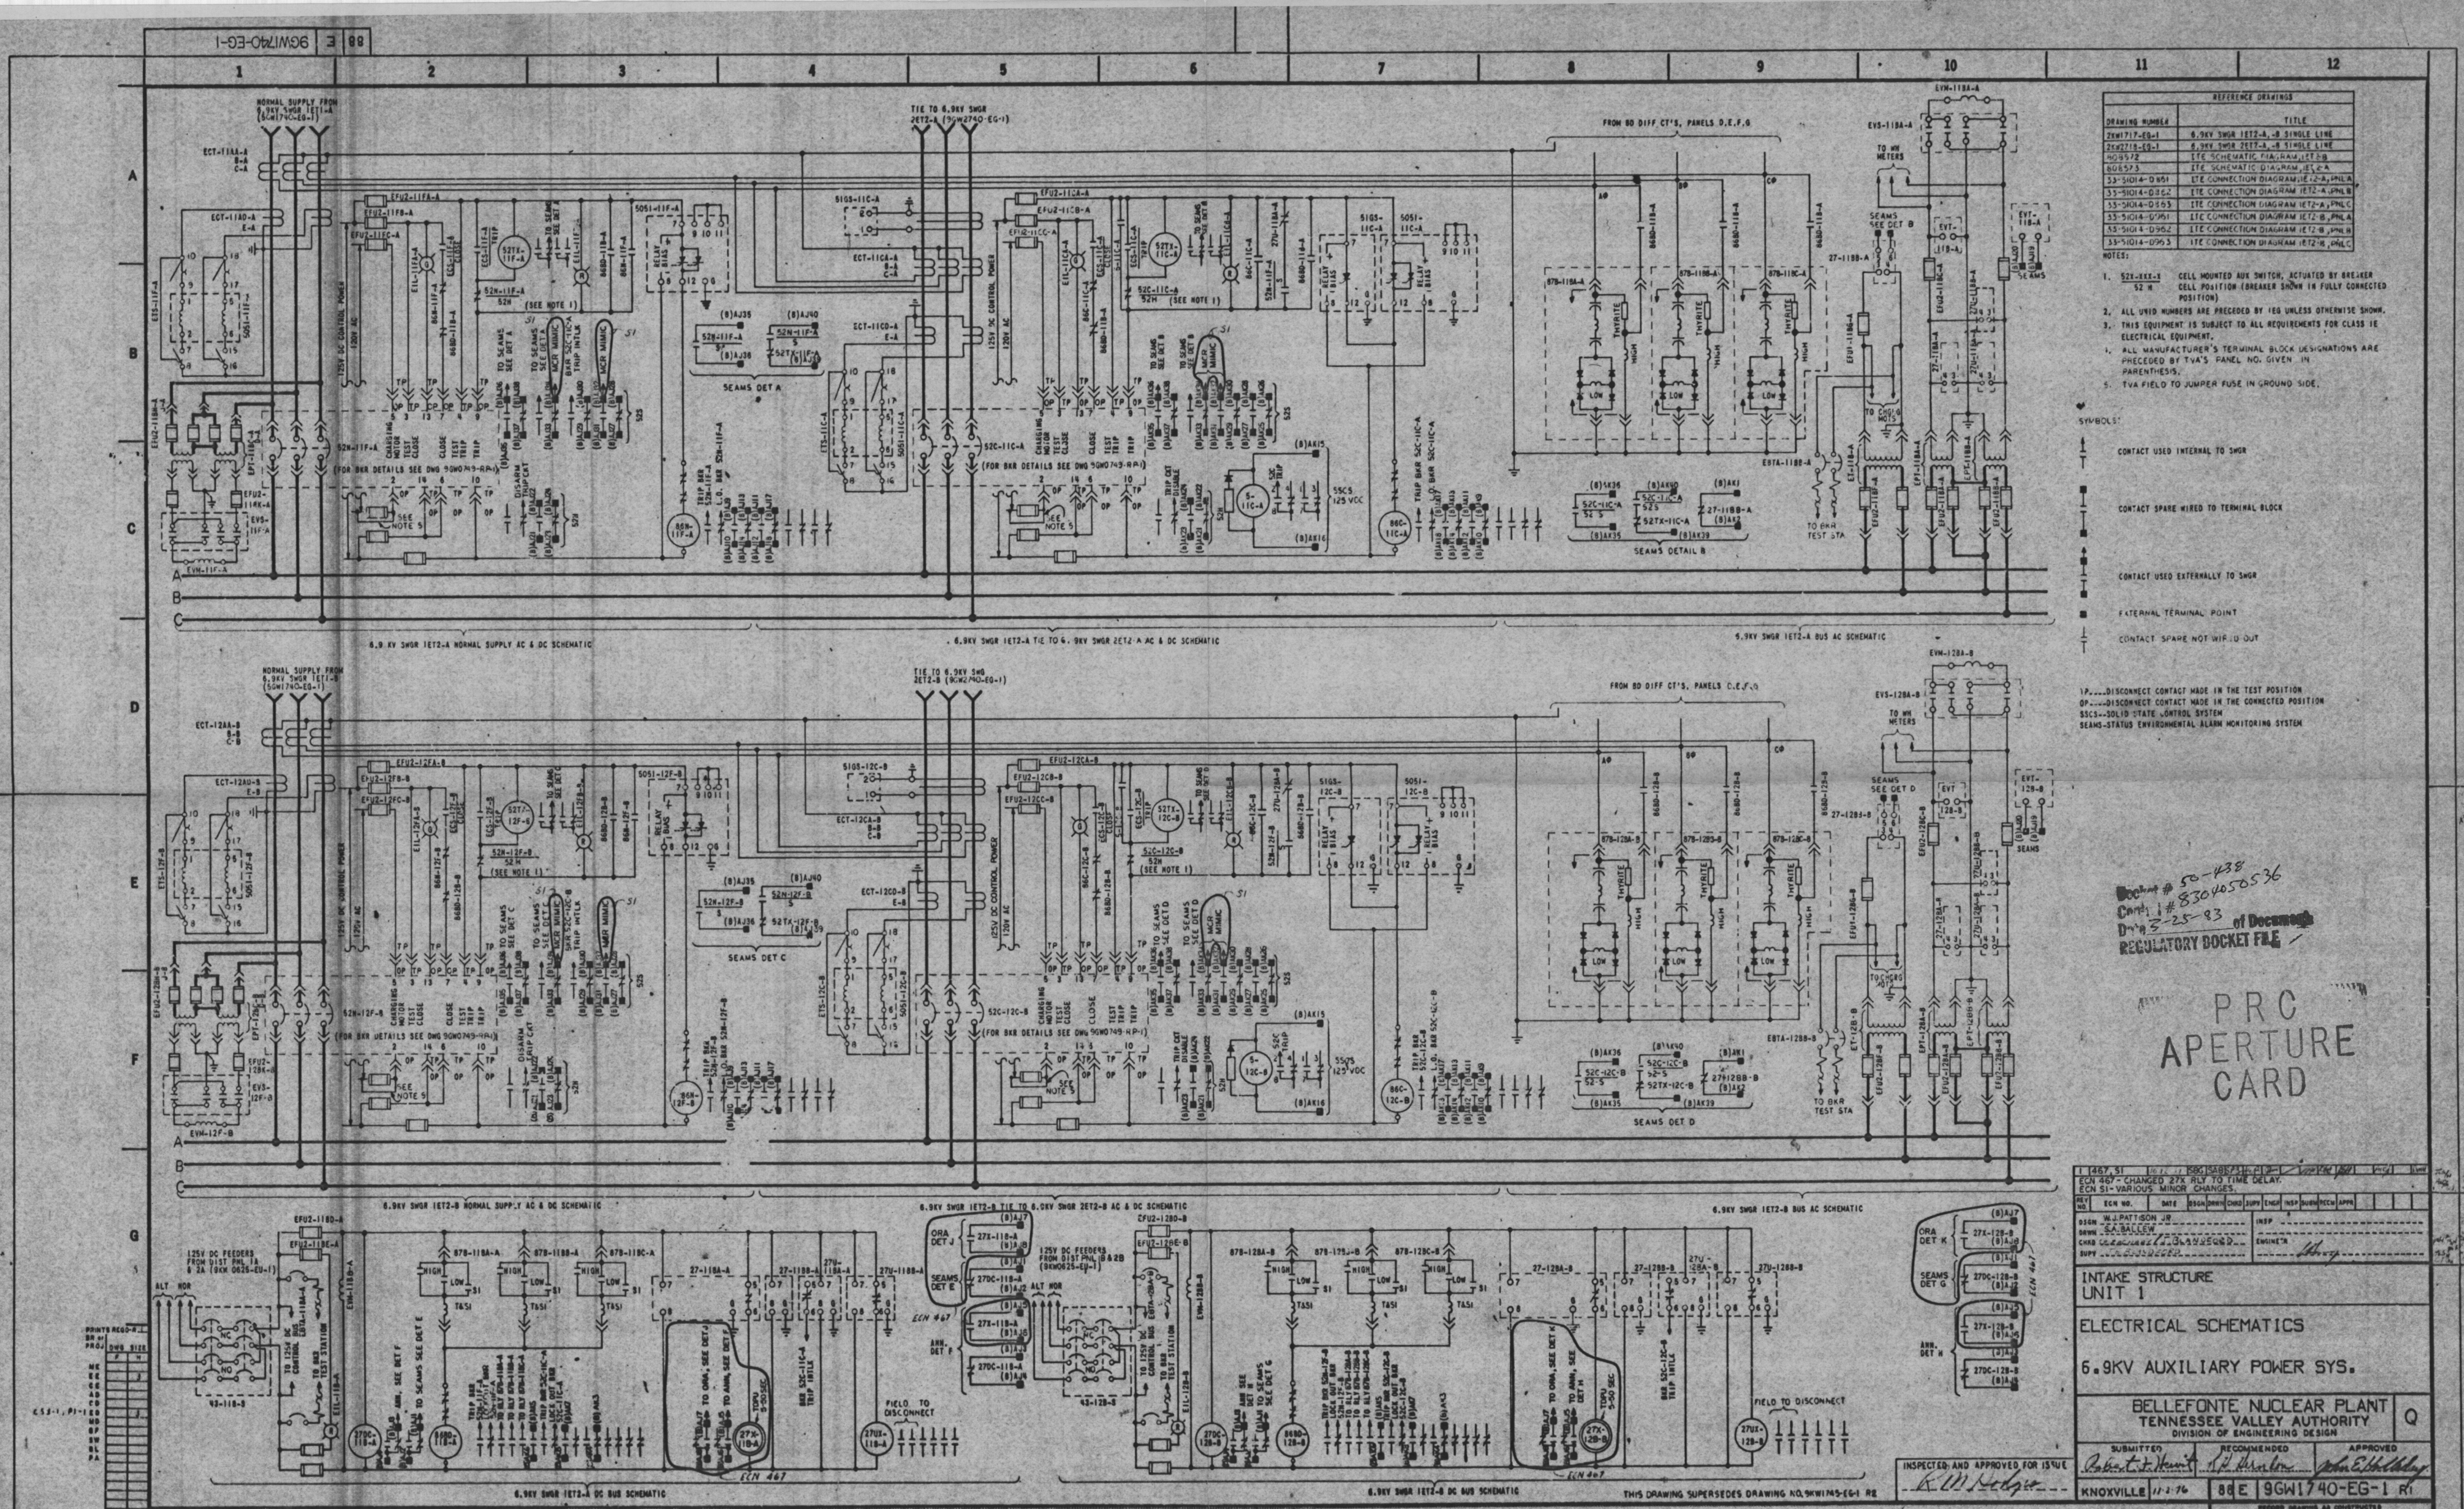

1P---DISCONNECT CONTACT MADE IN THE TEST POSITION
 0P---DISCONNECT CONTACT MADE IN THE CONNECTED POSITION
 SSCS--SOLID STATE CONTROL SYSTEM
 SEAMS--STATUS ENVIRONMENTAL ALARM MONITORING SYSTEM

Docket # 50-438
 Conty. # 8304050536
 Date 3-25-83 of Documents
 REGULATORY DOCKET FILE

PRC
APERTURE
CARD

[267, 5]	[102, 9] 89G-3A87-SH-P	[158, 10] [unclear] [unclear]														
ECN 487 - CHANGED 27X RLY TO TIME DELAY. ECN 51-VARIOUS MINOR CHANGES.																
REV	ECN NO.	DATE	DRAWN	CHECKED	SUPV	ENGR	HSP	MGR	TECH	APPR						
DRAWN	W.J.PATTISON JR															
CHECKED	S.A.BALLEW					INSP										
DATE	CROSSING 3/23/82					ENGINEER										
SUPP	CROSSING 3/23/82					[Signature]										
INTAKE STRUCTURE UNIT 1																
ELECTRICAL SCHEMATICS																
6.9-KV AUXILIARY POWER SYS.																
BELLEFONTE NUCLEAR PLANT TENNESSEE VALLEY AUTHORITY DIVISION OF ENGINEERING DESIGN														Q		
SUBMITTED <i>Robert A. Hearn</i>					RECOMMENDED <i>J.D. Kunkle</i>					APPROVED <i>John E. Ballew</i>						
KNOXVILLE 11-2-76					88E					9CW1740-EG-1 RI						
DESIGN GRADING AND CONSTRUCTION																