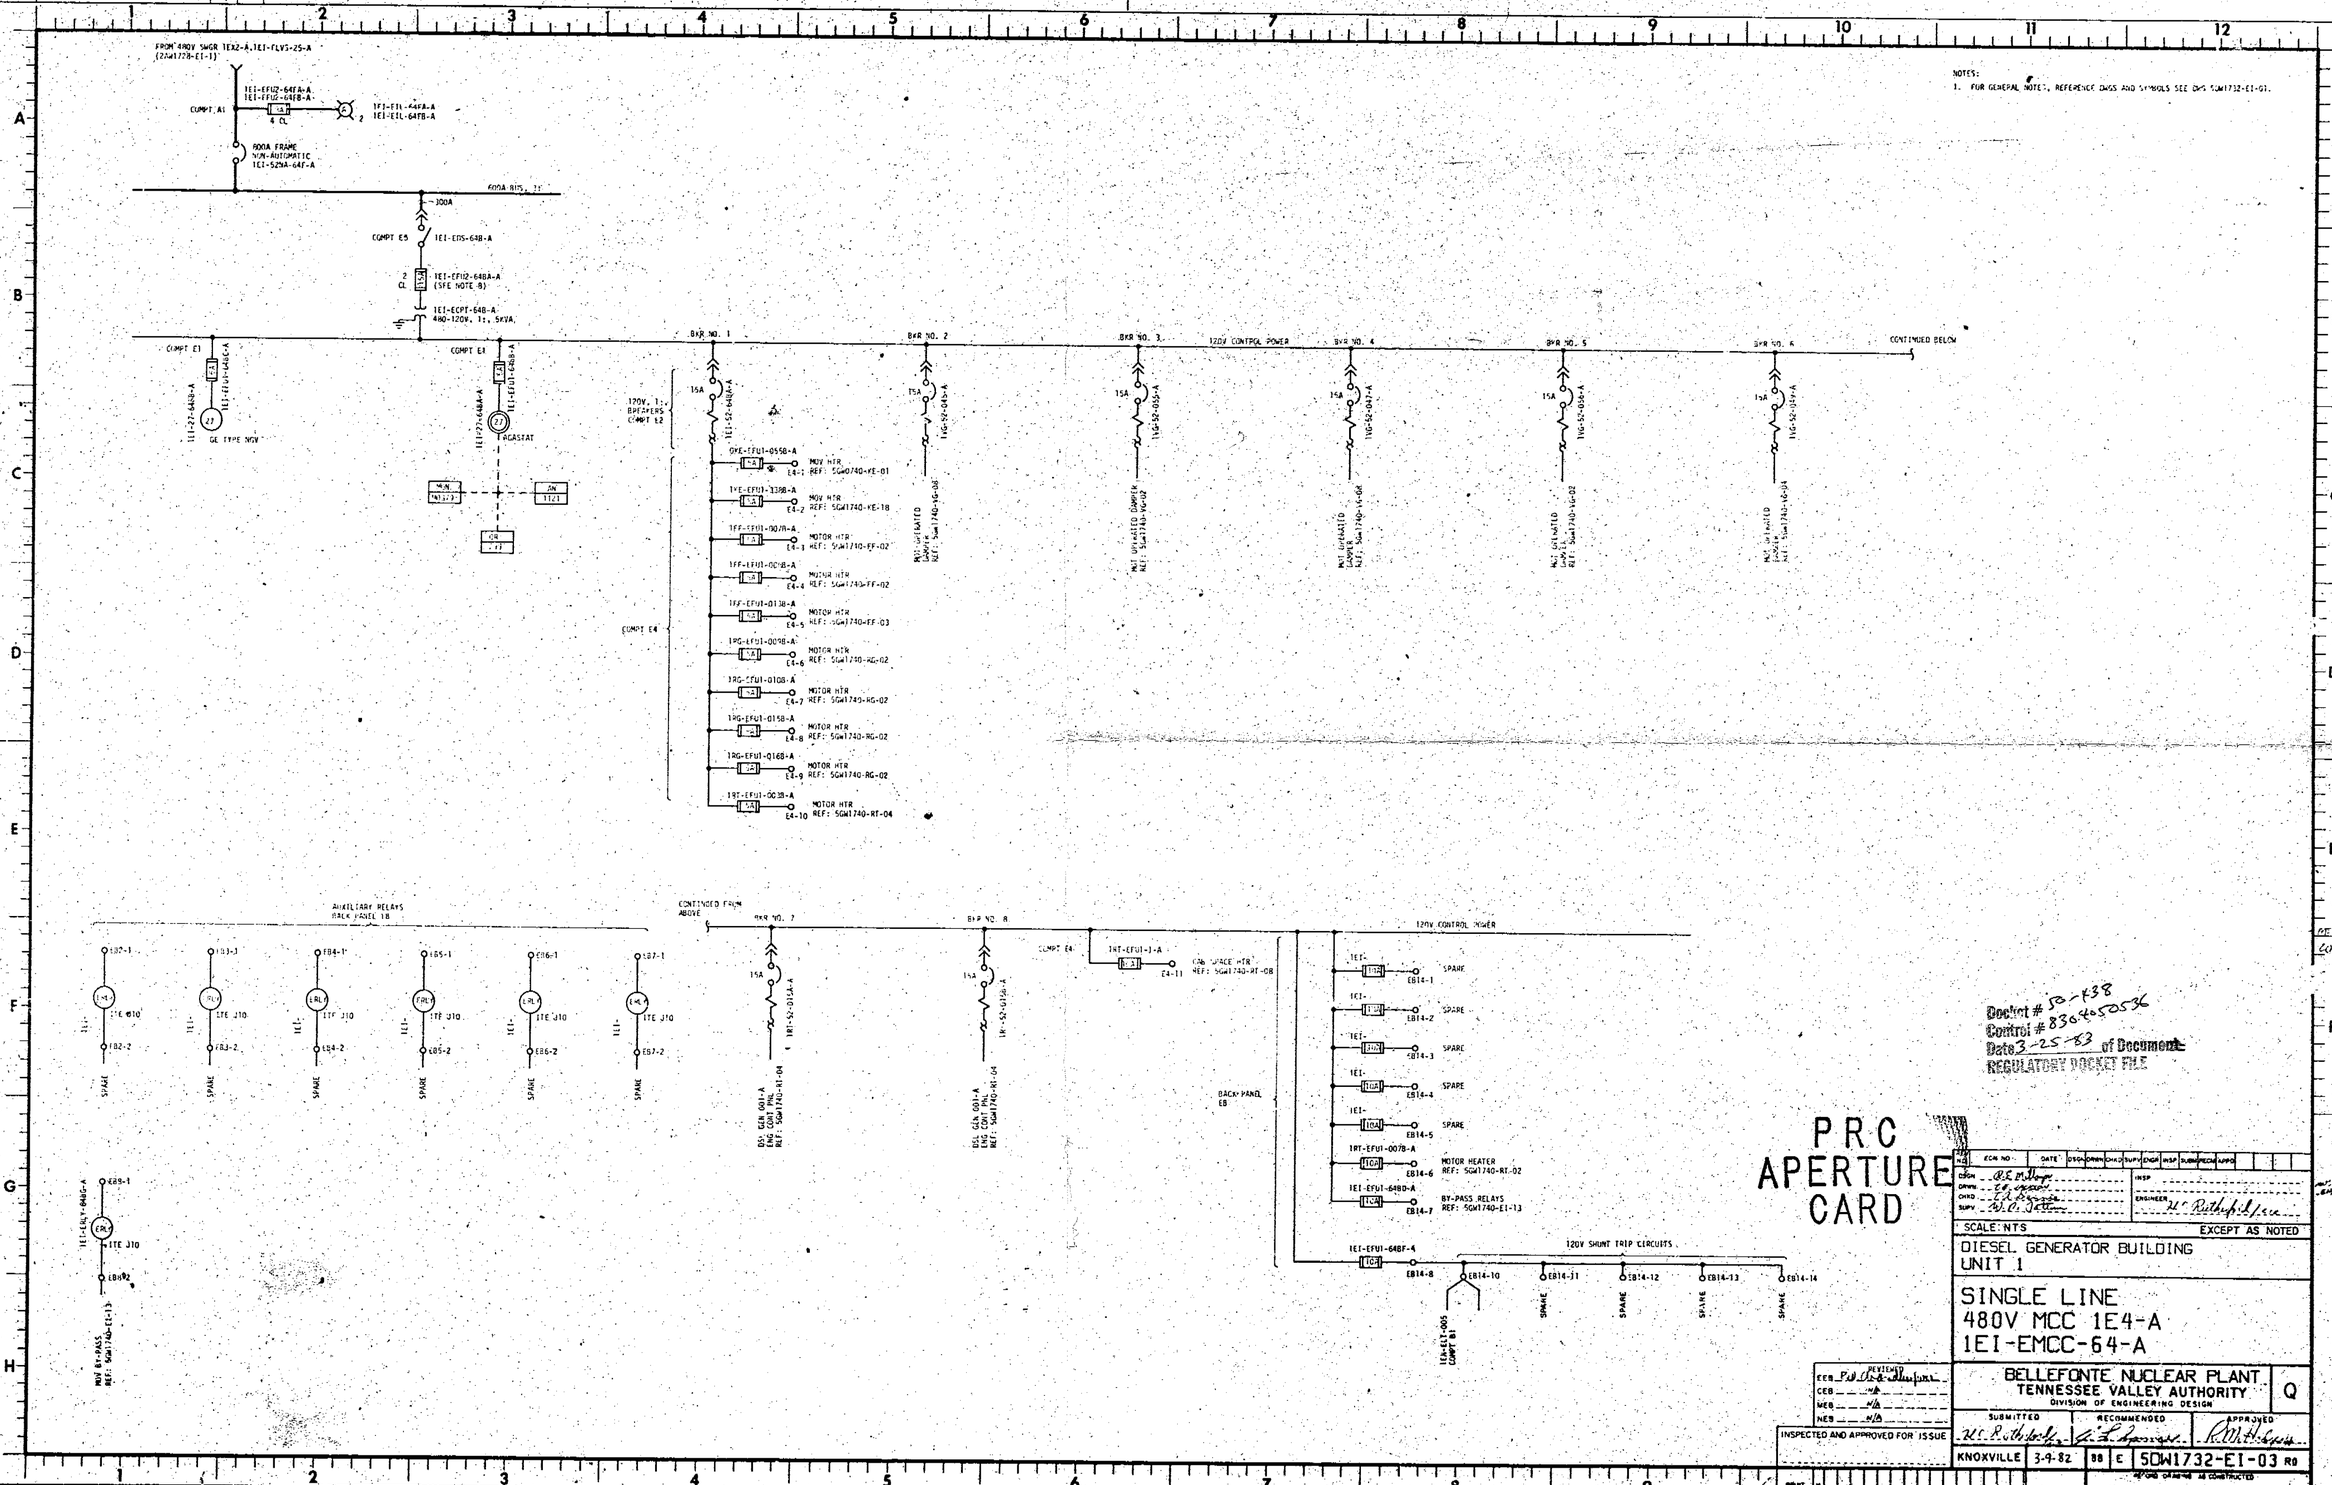

Docket # 50-438
Control # 8304050536
Date 3-25-83 of Document
REGULATORY DOCKET FILE

PRC APERTURE CARD

REV NO.	ECN NO.	DATE	DSGN	DRWN	CHKD	SUPV	ENGR	INSP	SUBM	RECM	APPD

DSGN R.E. Millinger
DRWN [illegible]
CHKD [illegible]
SUPV W.C. Tatum
INSP
ENGINEER W. Rutherford

SCALE: NTS — EXCEPT AS NOTED

DIESEL GENERATOR BUILDING
UNIT 1

SINGLE LINE
480V MCC 1E4-A
1EI-EMCC-64-A

REVIEWED
EEB [illegible]
CEB N/A
MEB N/A
NEB N/A

INSPECTED AND APPROVED FOR ISSUE

BELLEFONTE NUCLEAR PLANT
TENNESSEE VALLEY AUTHORITY
DIVISION OF ENGINEERING DESIGN

Q

SUBMITTED W.C. Rutherford
RECOMMENDED [illegible]
APPROVED [illegible]

KNOXVILLE 3-9-82 88 E 5DW1732-EI-03 R0

RECORD DRAWING AS CONSTRUCTED