NOTES:
1. FOR GENERAL NOTES AND SYMBOLS SEE DWG 5GW2740-ED-01.

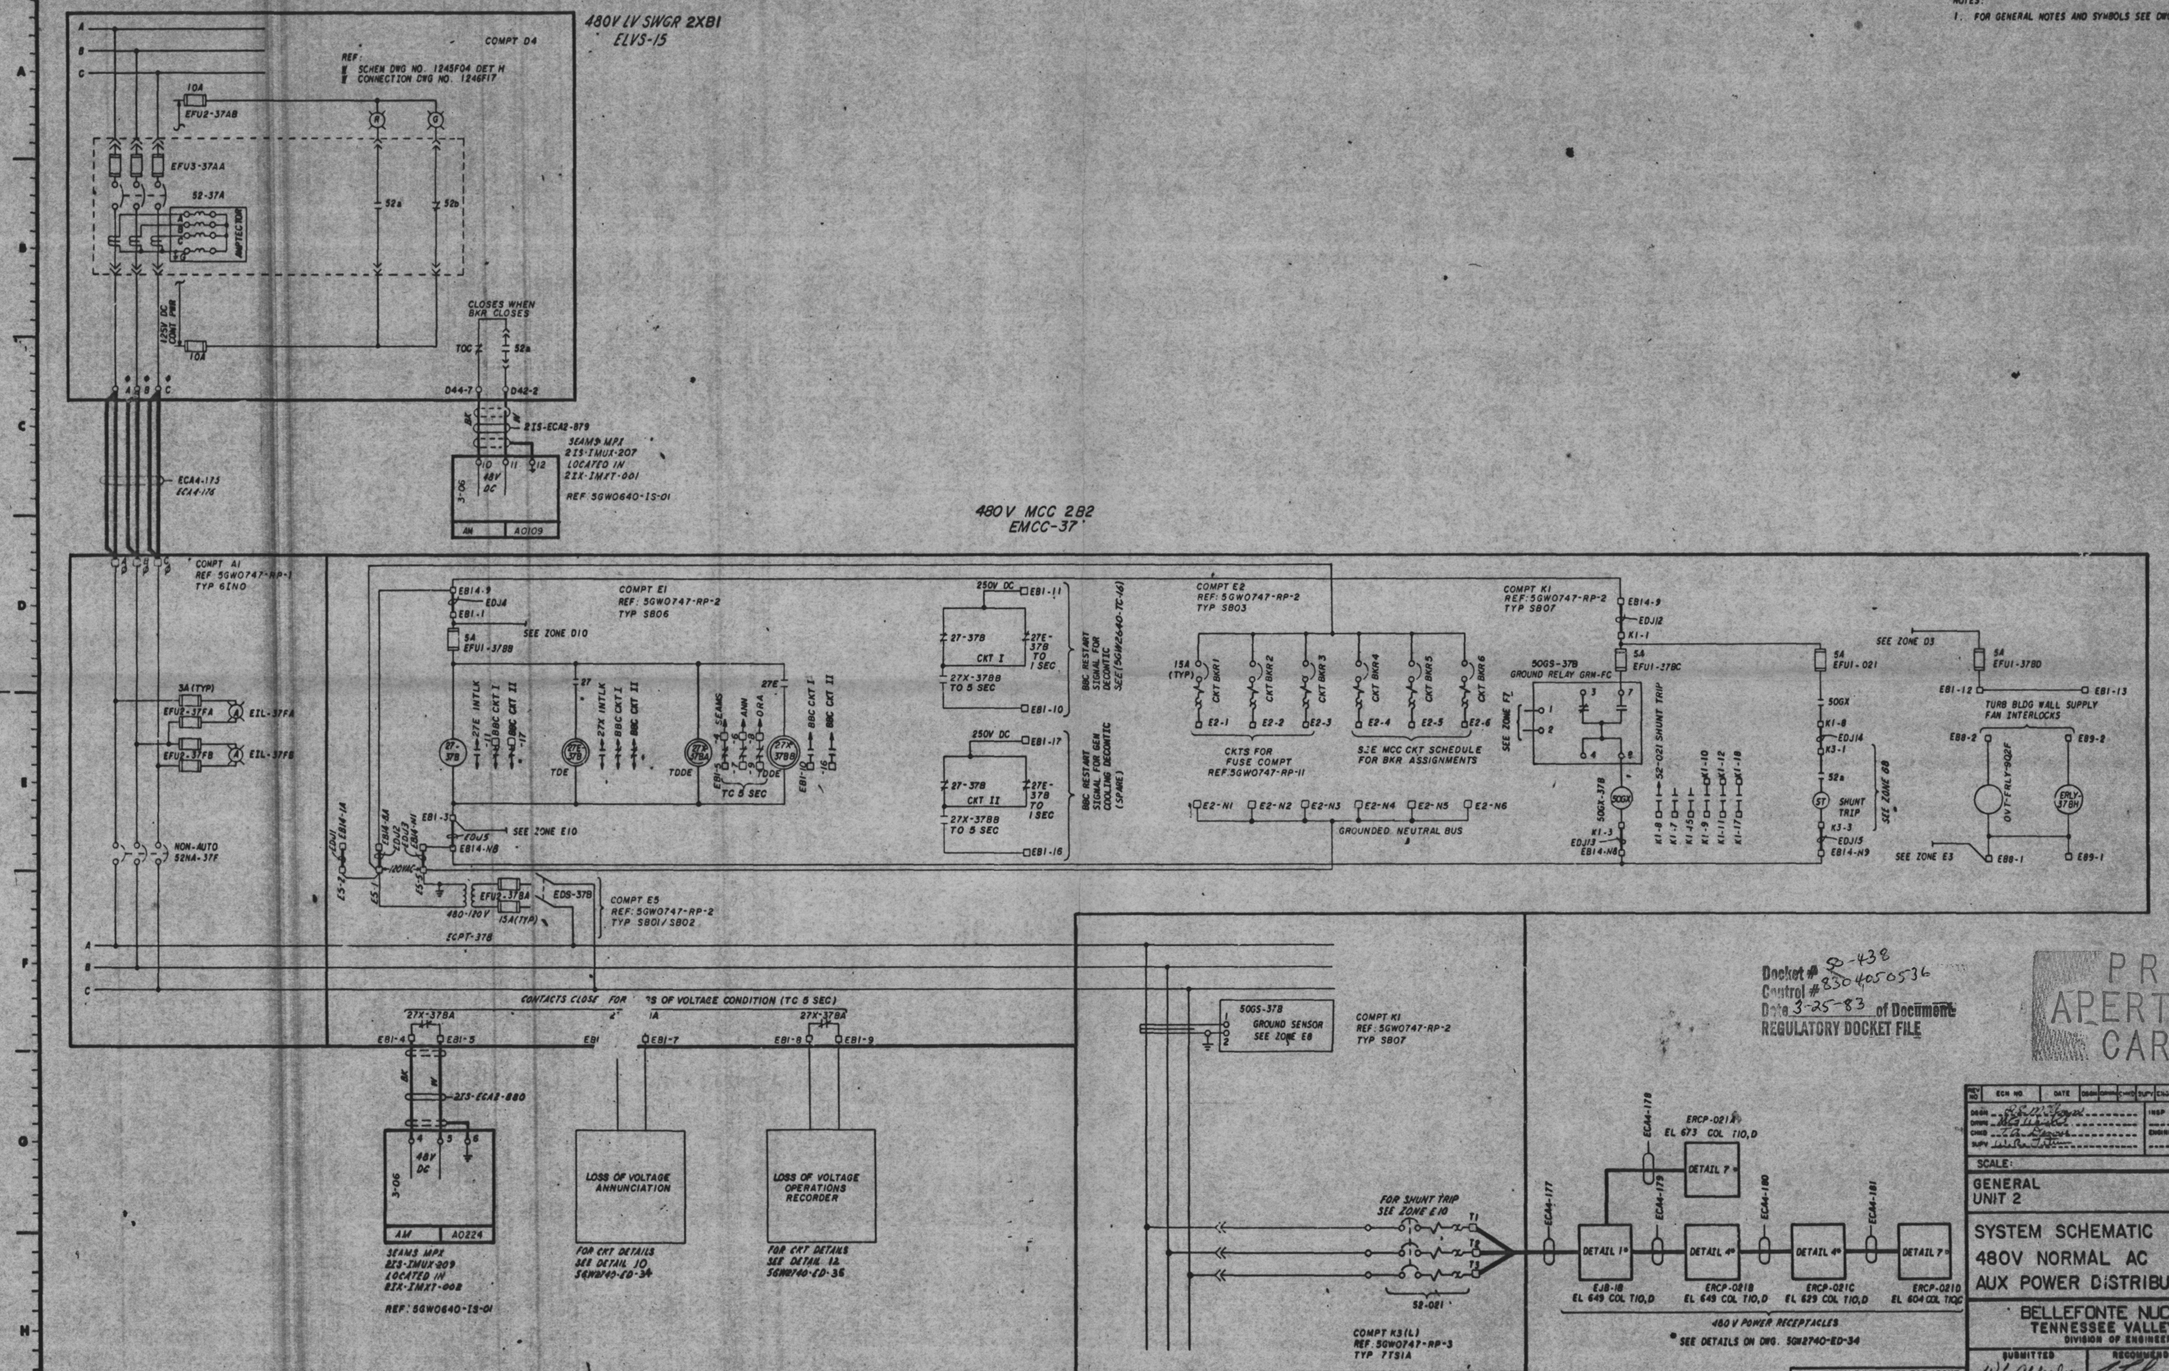

Docket # 50-438
Control # 8304050536
Date 3-25-83 of Document
REGULATORY DOCKET FILE

PRC APERTURE CARD

REV NO	ECN NO	DATE	DRAWN	DESIGN	CHKD	SUPV	CALCP	INSP	SUBM	RECM	APPR

DRAWN — DESIGN — CHKD — SUPV — INSP — ENGINEER

SCALE: EXCEPT AS NOTED

GENERAL
UNIT 2

SYSTEM SCHEMATIC
480V NORMAL AC
AUX POWER DISTRIBUTION SYSTEM

BELLEFONTE NUCLEAR PLANT
TENNESSEE VALLEY AUTHORITY
DIVISION OF ENGINEERING DESIGN

N

SUBMITTED — RECOMMENDED — APPROVED

KNOXVILLE | 3-13-78 | 00 | E | 5GW2740-ED-31 | NO

RECORD DRAWING AS CONSTRUCTED

INSPECTED AND APPROVED FOR ISSUE

PRINT SIZE