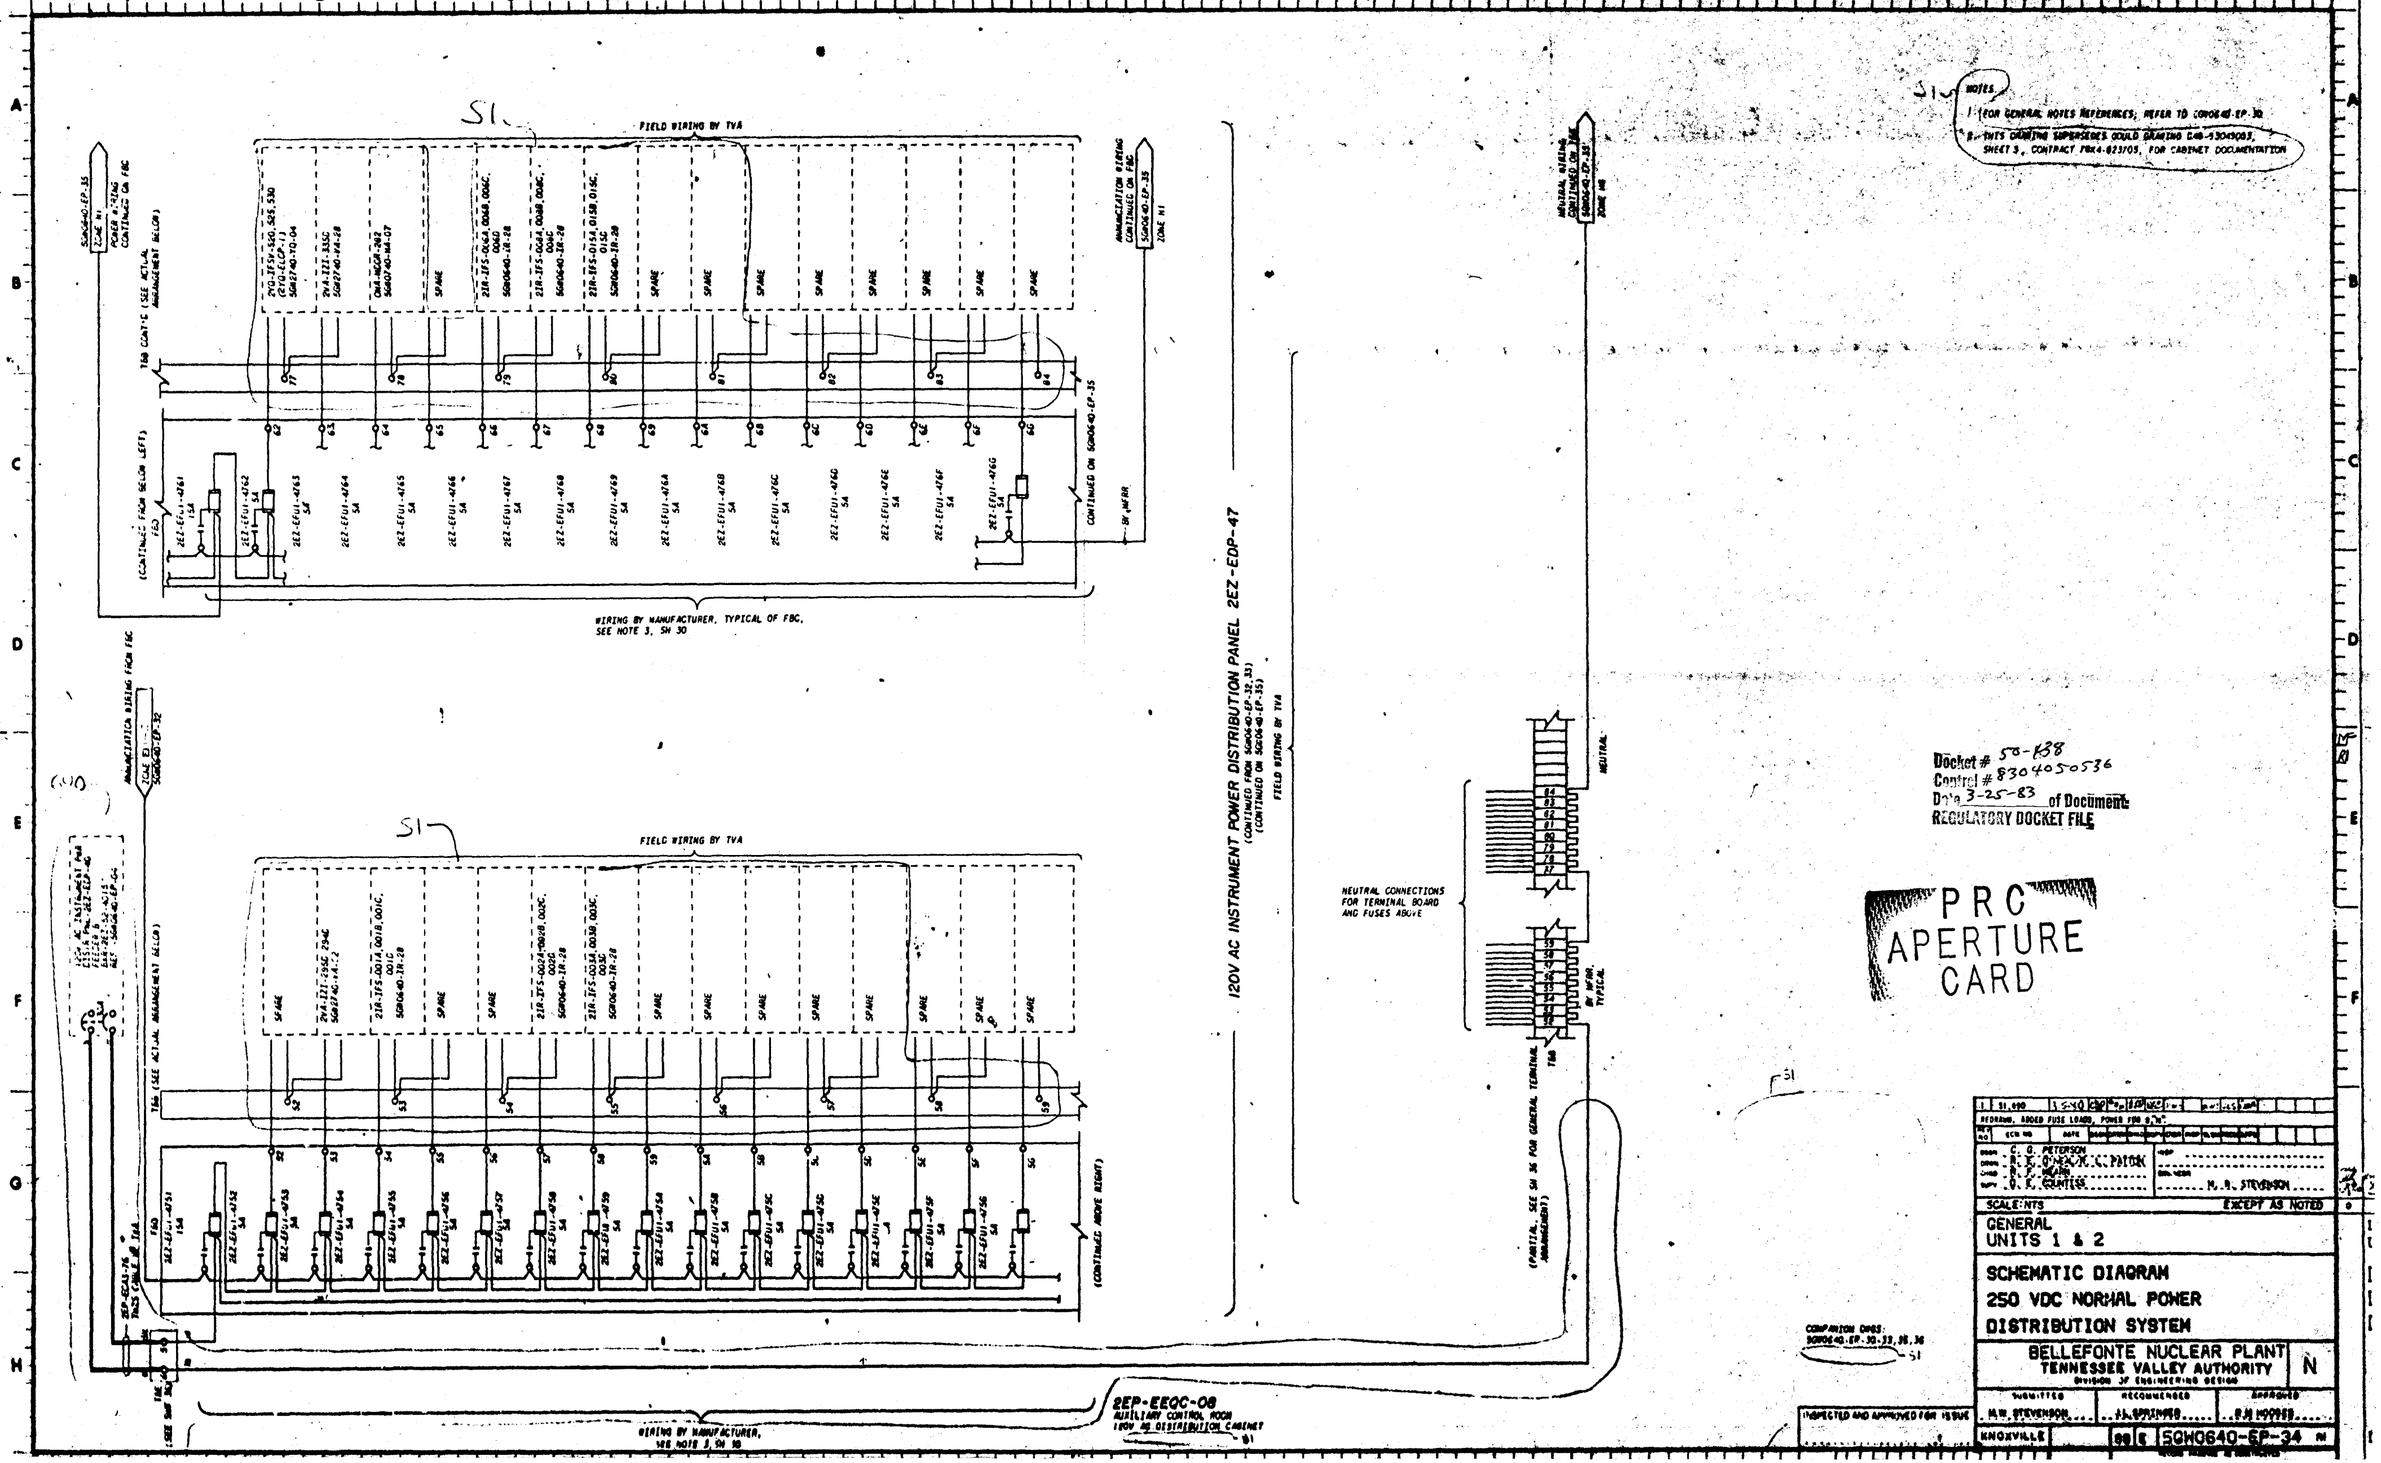

NOTES:
1. FOR GENERAL NOTES REFERENCES, REFER TO 5GW0640-EP-30
2. THIS DRAWING SUPERSEDES GOULD DRAWING C48-53049003, SHEET 3, CONTRACT 78K4-823705, FOR CABINET DOCUMENTATION

Docket # 50-438
Control # 8304050536
Date 3-25-83 of Document
REGULATORY DOCKET FILE

PRC APERTURE CARD

1	51,690	3-5-80	REDRAWN, ADDED FUSE LOADS, POWER FOR 0,"N"
REV NO	ECN NO	DATE	

DRAWN C. G. PETERSON
DRAWN R. E. O'NEAL/M. C. PATON
CHKD R. F. MEARN
SUPV G. E. COUNTISS
M. R. STEVENSON

SCALE: NTS — EXCEPT AS NOTED

GENERAL
UNITS 1 & 2

SCHEMATIC DIAGRAM
250 VDC NORMAL POWER
DISTRIBUTION SYSTEM

BELLEFONTE NUCLEAR PLANT
TENNESSEE VALLEY AUTHORITY
DIVISION OF ENGINEERING DESIGN

N

SUBMITTED M.W. STEVENSON — RECOMMENDED J.L. SPRINGER — APPROVED R.H. HOOSES

INSPECTED AND APPROVED FOR ISSUE

KNOXVILLE — 88 E — 5GW0640-EP-34