ICC MONITORING SYSTEM

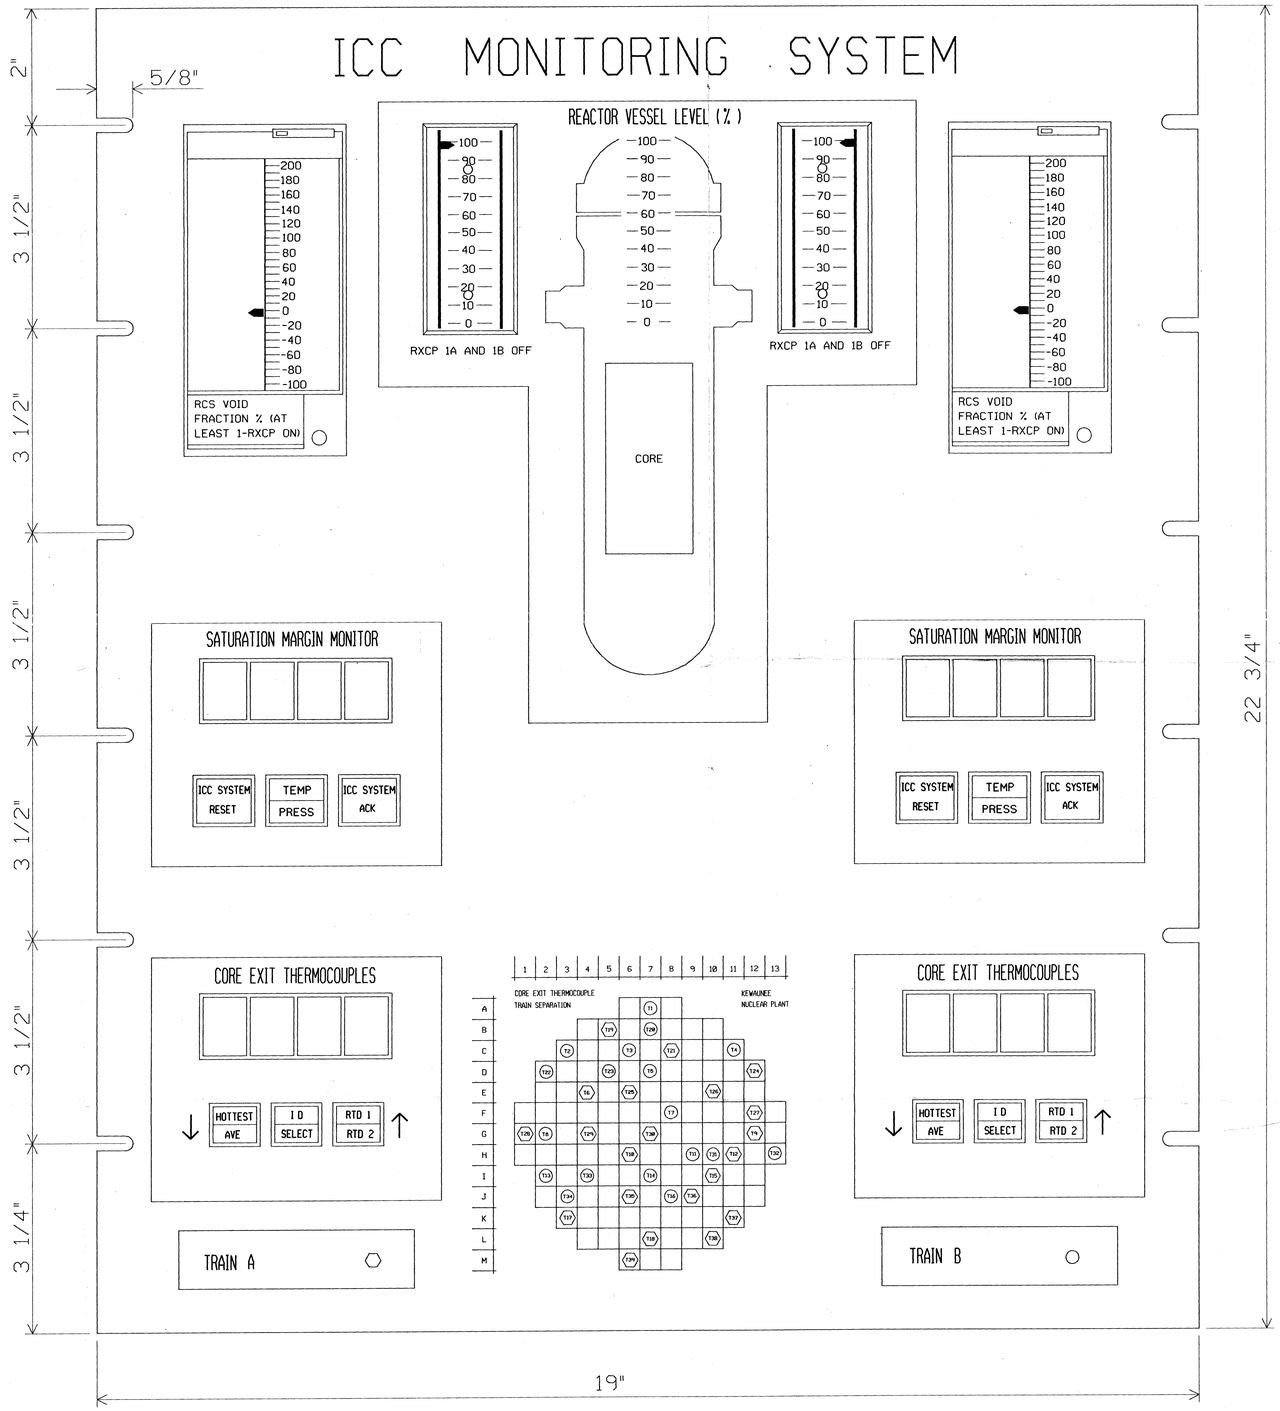

TI APERTURE CARD

8601150050

REVISION

237127A-WSK146

DESIGN SECTION APPROVALS

SECTION	INITIALS	DATE
ELECTRICAL		
ELEC. CONTROL		
LIGHTING		
MECHANICAL		
INSTRUMENT		
HTG. PLG. & VTG.		
STR. ANAL. & SUP.		
NUCLEAR		
HYDRAULIC		
STRUCTURAL		
SUPERVISOR		

Docket # 50-305
Control # 8601150050
Date 12/23/86 of Document
REGULATORY DOCKET FILE

WISCONSIN PUBLIC SERVICE CORPORATION
KEWAUNEE NUCLEAR POWER PLANT - UNIT NO. 1
CARLTON, KEWAUNEE COUNTY, WISCONSIN

ICC MONITORING SYSTEM
CONTROL PANEL

DESIGNED BY
WISCONSIN PUBLIC SERVICE CORP.
GREEN BAY, WISCONSIN

DRAWN	DESIGNED	AED
JJM 10-25-85		
SCALE	CHECKED	
APPROVED	PROJ. & DWG. NO.	SHT OF
	237127A- WSK146	0-3

237127A-WSK146

ADS