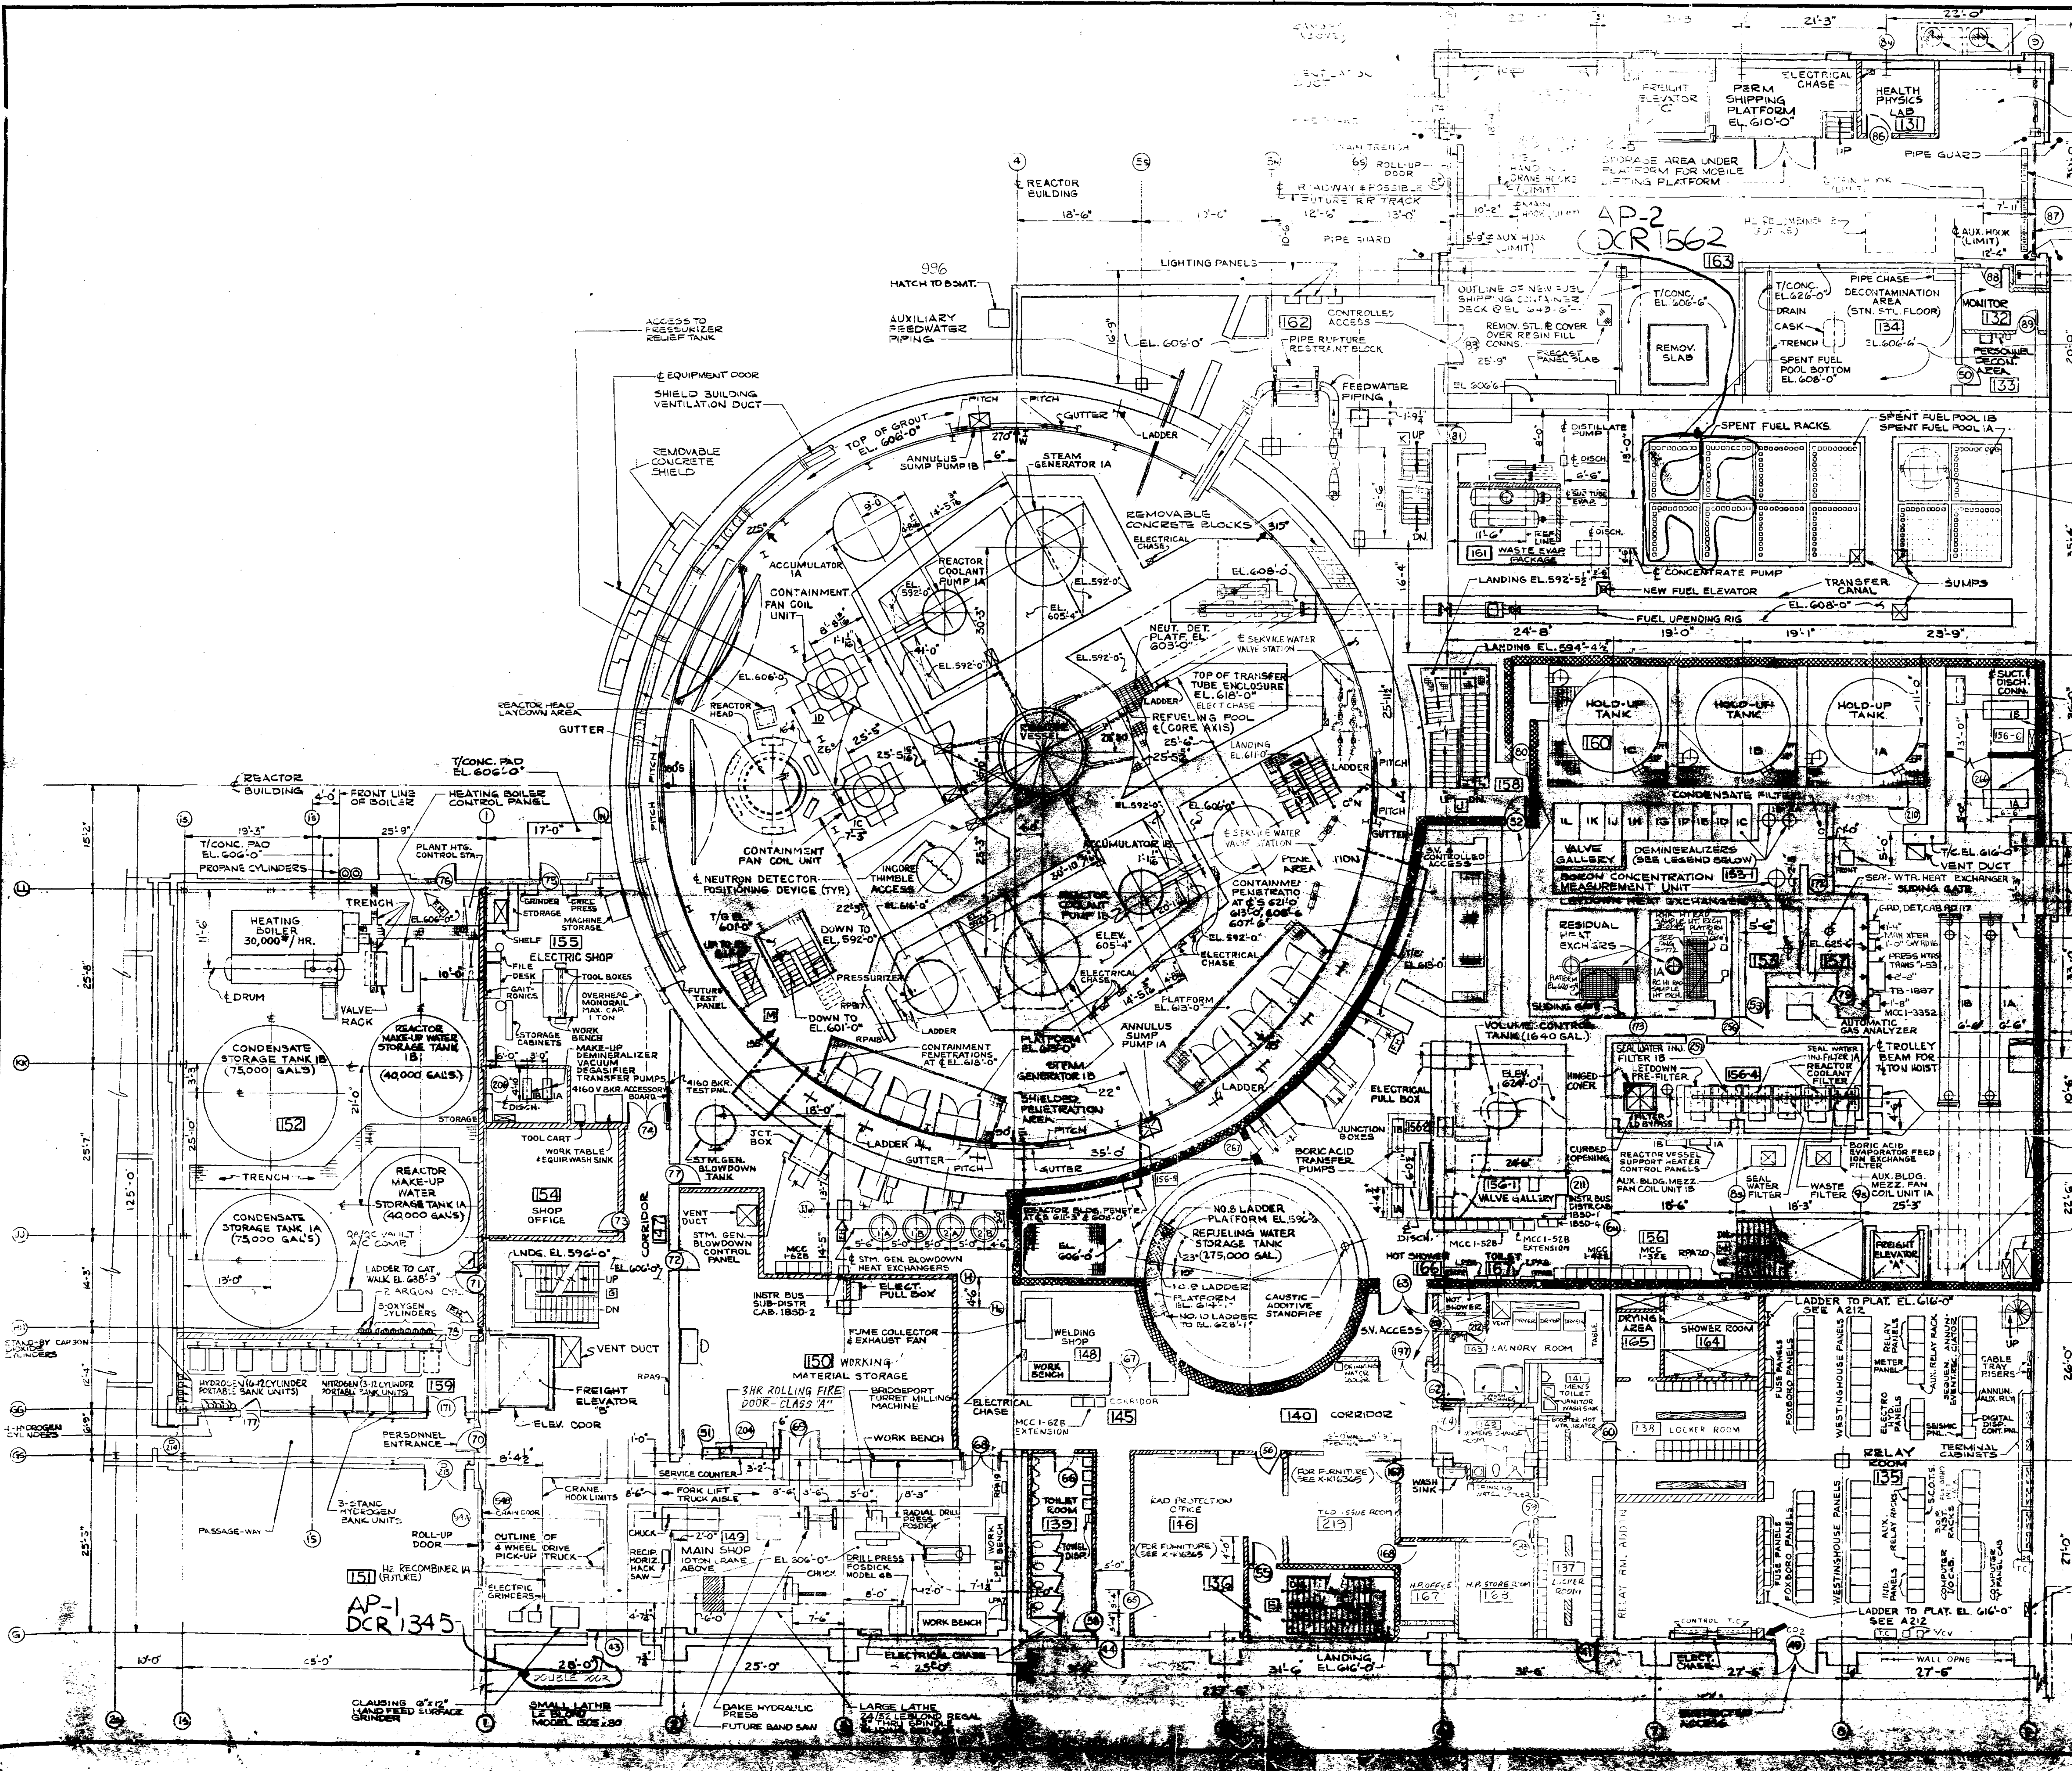

REVISIONS

AK-1 REMOVED MATERIAL STORAGE BUILDING ON DWG. PER FCR 1273 BY LZ 7-31-85 CHK

AL DCR 27 COMPL SEE REV AK-1 APP'D JEF FILM'D (WPS)

AL-1 DCR 1412 AT LOC. G-E REVISED GEN. ARRANGEMENT EQUIP. PLAN AND LOCKER ROOM LAYOUT PLAN FOR RAD AREA MODIFICATION. ADDED DIM. TO WALL OPENING (RM 139) PER FC# 1159. DELETED DOOR PER FC 1158 BY KTB 1-28-86 CHK'D JM 2-11-86

AL-2 AT LOC. E-9 ADDED RESIDUAL HEAT EXCHGRS A & B PLATFORMS SEE DWG S-772 PER DCR 1412 BY L ZEHREN 3-3-86 CHK'D JM 3-3-86

AM DCR 1412 COMPL SEE REV AL-2 FILM'D (WPS) 3-13-86

AN DCR 1272 COMPL SEE REV AL-1 APP'D DJW FILM'D (WPS) 5-6-86

AN-1 DCR 1748 ADDED INSULATION TO DEMIN. LEGEND, AND TO ROOM #167 BY KTB 9-5-86 CHK'D JM 9-9-86

AP DCR 1748 COMPL SEE REV AN-1 APP'D KLH 9-18-86 FILM'D (WPS) 9-30-86

AP-1 DOUBLE DOOR WAS ROLL UP DOOR PER DCR 1345 BY L ZEHREN 2-9-87 CHK'D

AP-2 REVISED SPENT FUEL POOL PER DCR 1562 BY L. ZEHREN 12-11-87 CHK'D GM 12-14-87

AQ DCR 1562 COMPL SEE REV AP-2 APP'D RJL 1-13-88 FILM'D (WPS) 1-19-88

AH DCR 1191 Compl SEE REV. AG-1 APPD: RL 11-2-84 FILMD (WPS) 11-13-84

AJ DCR 1257 Compl SEE REV. AG-2 APPD: DWH 11-15-84 FILMD (WPS) 11-27-84

AJ-1 DCR 1195 ADDED EQUIPMENT #'s PER FC 1343 BY: TCL 5-16-85 CHKD: JM 5-17-85

AK DCR 1195 COMPL. SEE REV. AJ-1 APPD: JBV 6-21-85 FILMD (WPS) 7-9-85

237127A-A206

SEAL: WISCONSIN LEVI C. BIRD E-10604 GLEN ELLYN ILLINOIS PROFESSIONAL ENGINEER

WISCONSIN PUBLIC SERVICE CORPORATION
KEWAUNEE NUCLEAR POWER PLANT - UNIT NO 1
CARLTON, KEWAUNEE COUNTY, WISCONSIN

GENERAL ARRANGEMENT
REACTOR AND AUXILIARY BUILDING
MEZZANINE FLOOR

Designed By
Pioneer Service & Engineering Co.
Chicago

AQ

237127A-A206

Docket # 50-305
Control # 8802100084
Date 2/1/88 of Document
REGULATORY DOCKET FILE

APERTURE CARD

8802100091

A-206 (AQ)