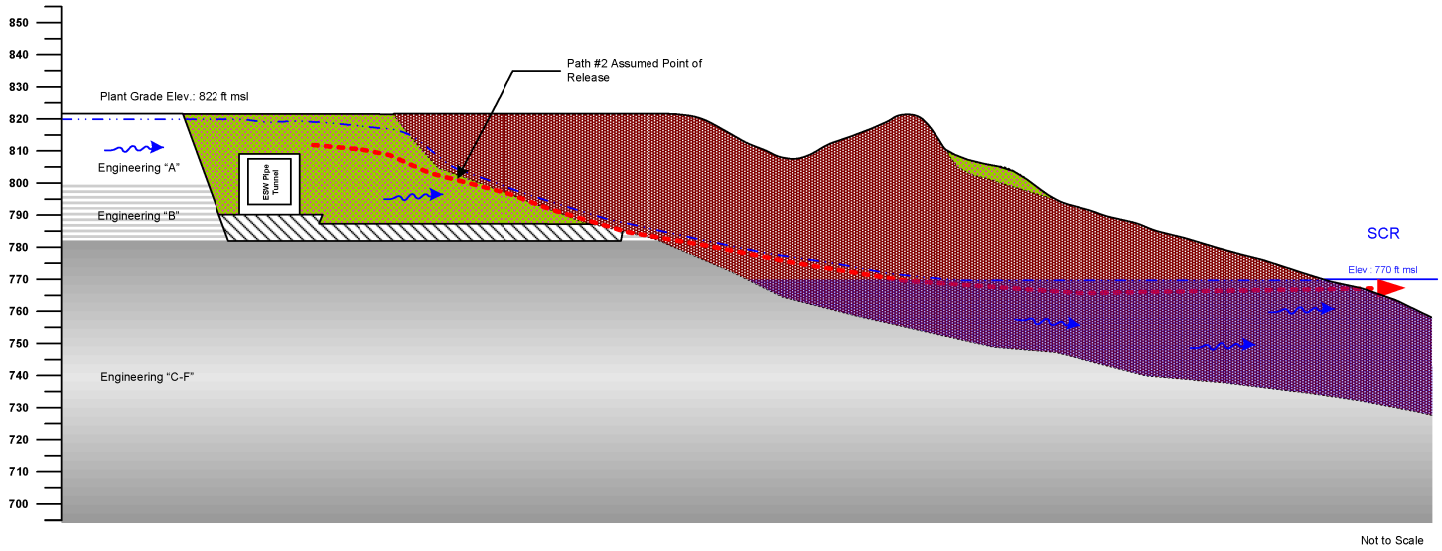

Figure 2.4.12-214 Post Construction Release Flow Path #2