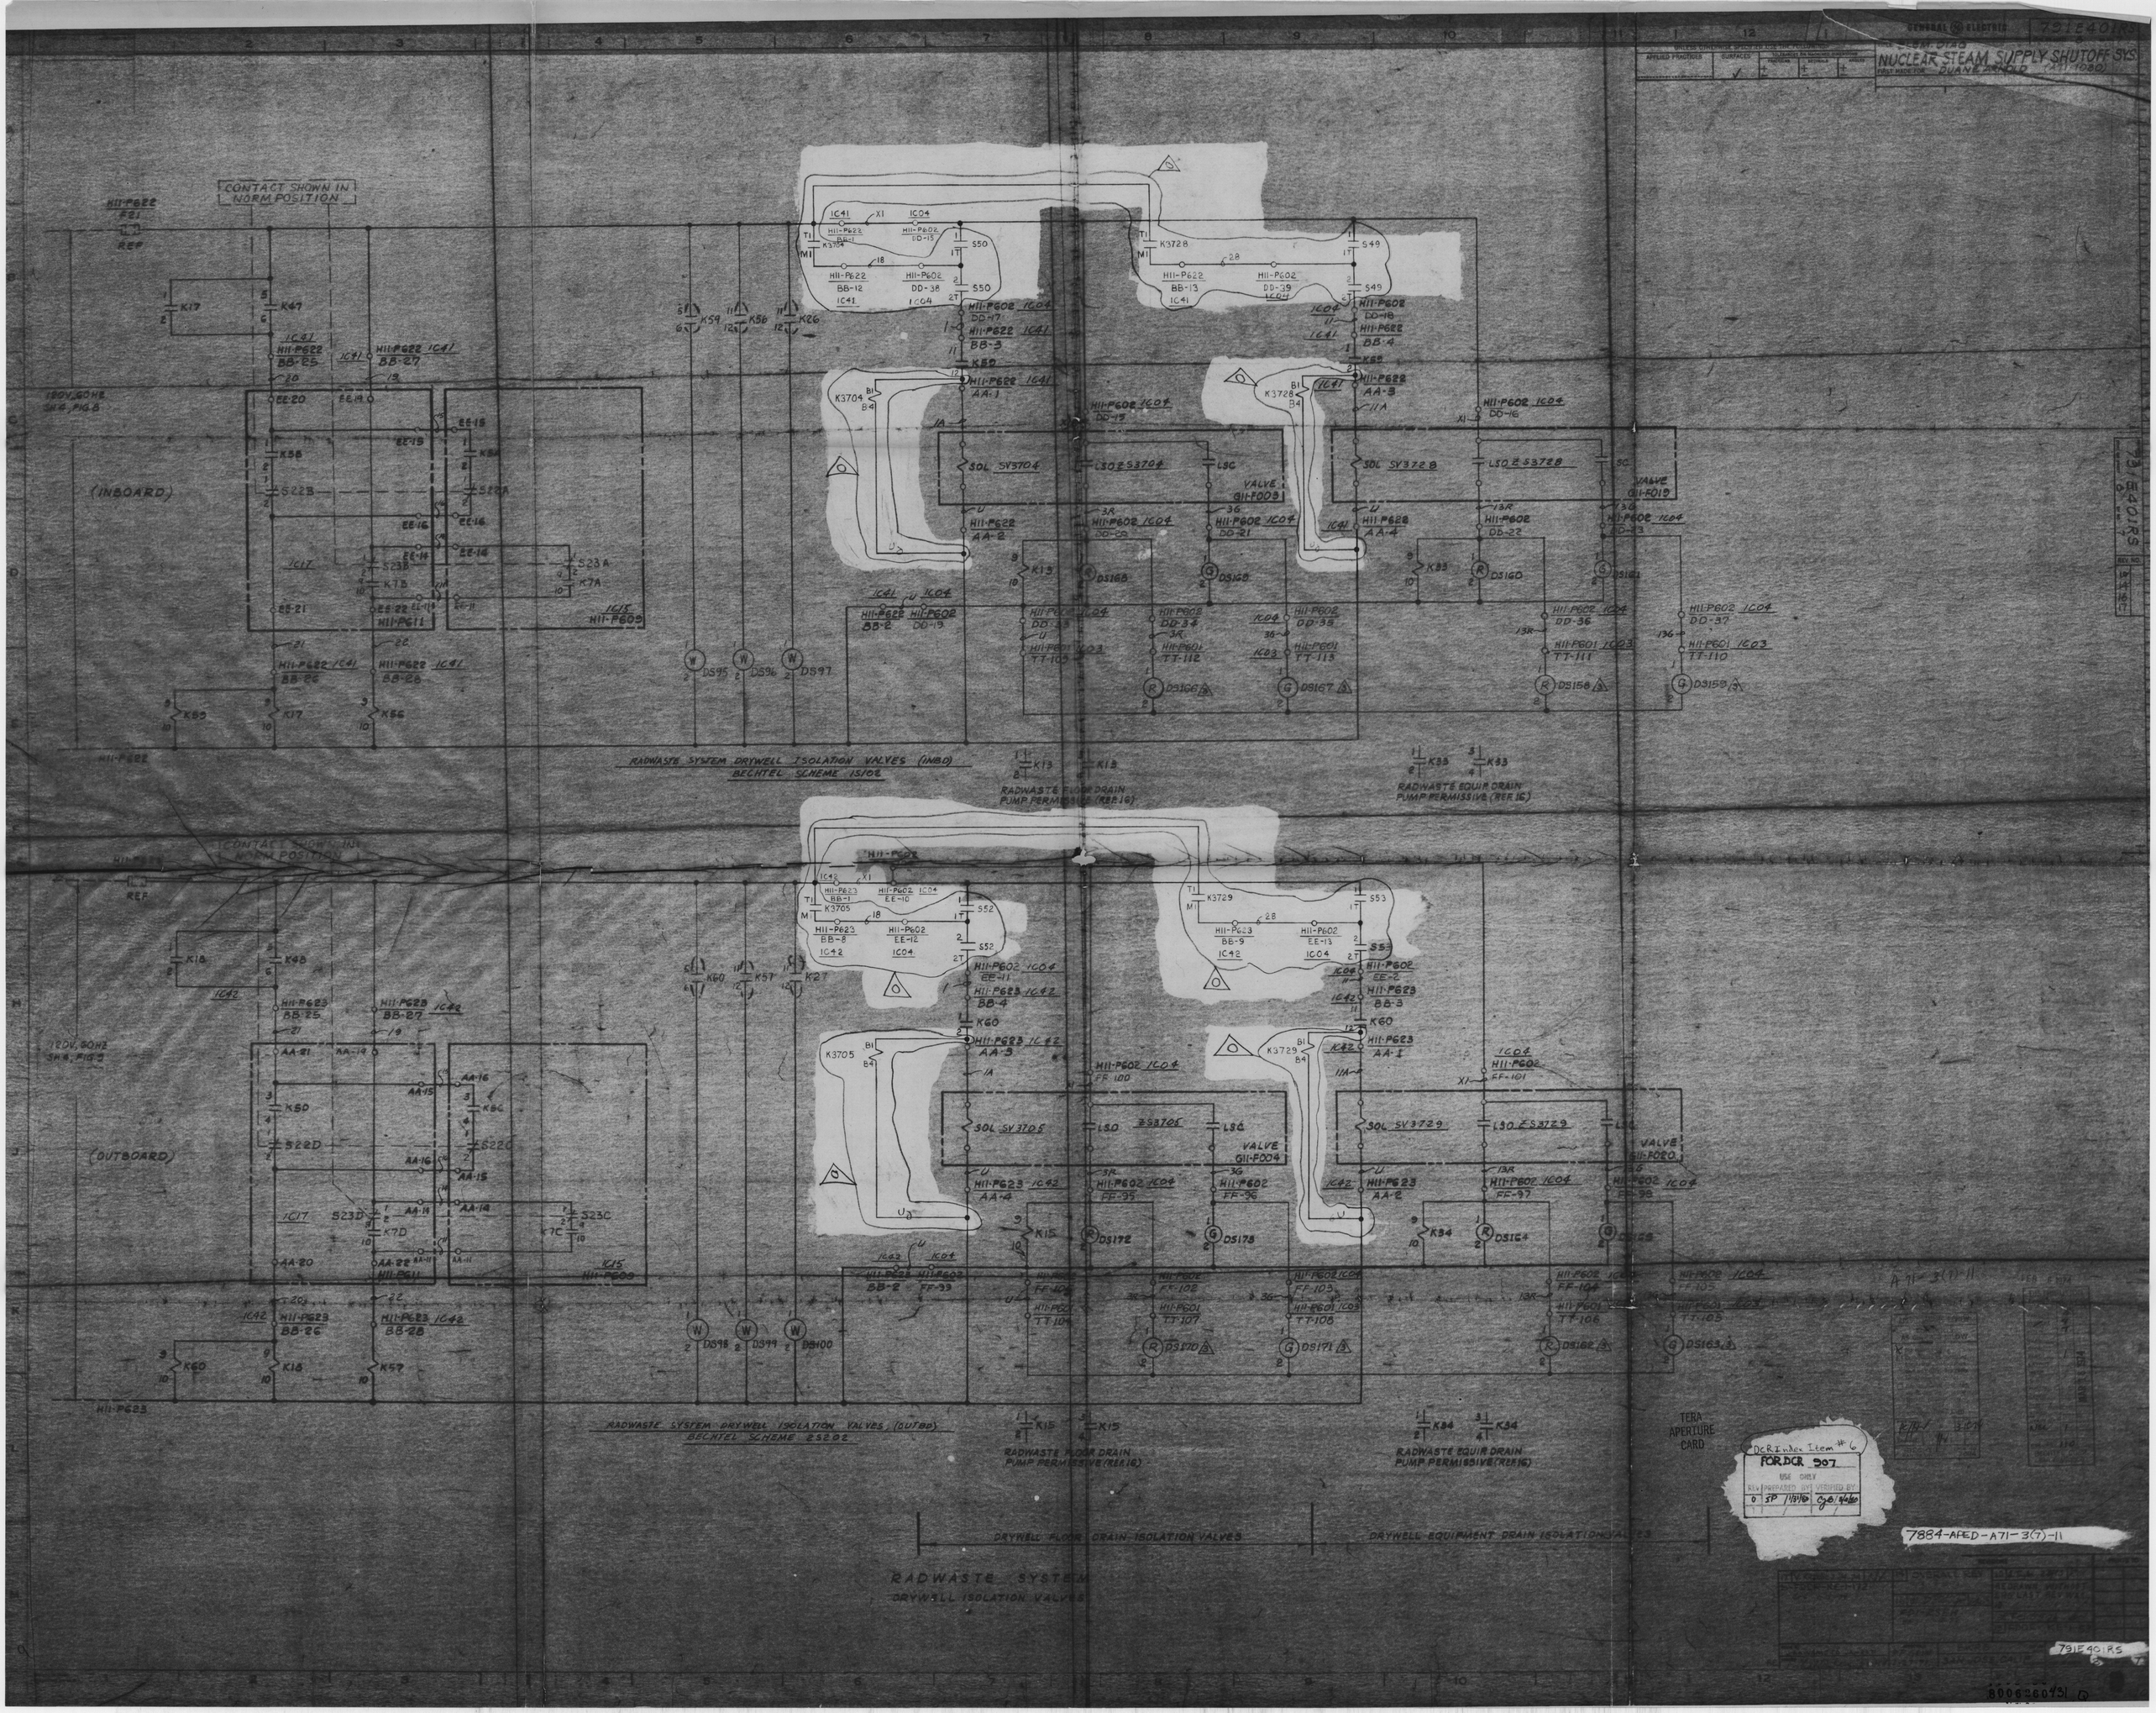

GENERAL ELECTRIC
791E401RS
NUCLEAR STEAM SUPPLY SHUTOFF SYS.
CONTACT SHOWN IN NORM POSITION
(INBOARD)
(OUTBOARD)
RADWASTE SYSTEM DRYWELL ISOLATION VALVES (INBD)
BECHTEL SCHEME 1S102
RADWASTE SYSTEM DRYWELL ISOLATION VALVES, (OUTBD)
BECHTEL SCHEME 2S202
RADWASTE FLOOR DRAIN PUMP PERMISSIVE (REF 16)
RADWASTE EQUIP DRAIN PUMP PERMISSIVE (REF 16)
DRYWELL FLOOR DRAIN ISOLATION VALVES
DRYWELL EQUIPMENT DRAIN ISOLATION VALVES
RADWASTE SYSTEM
DRYWELL ISOLATION VALVES
TERA APERTURE CARD
DCR Index Item #6
FOR DCR 907
USE ONLY
7884-APED-A71-3(7)-11