This drawing and the design it covers are the property of BECHTEL. They are merely loaned and on the borrower's express agreement that they will not be reproduced, copied, loaned, exhibited, or used except in the limited way and private use permitted by any written consent given by the lender to the borrower.

SCALING RULES

SIZE E




SECTIONAL PLAN (A) ABOVE EL 831'-0"
1/4"=1'-0"
LOCATION - DWG C-484




ELEVATION (F) LOOKING EAST
1/4"=1'-0"




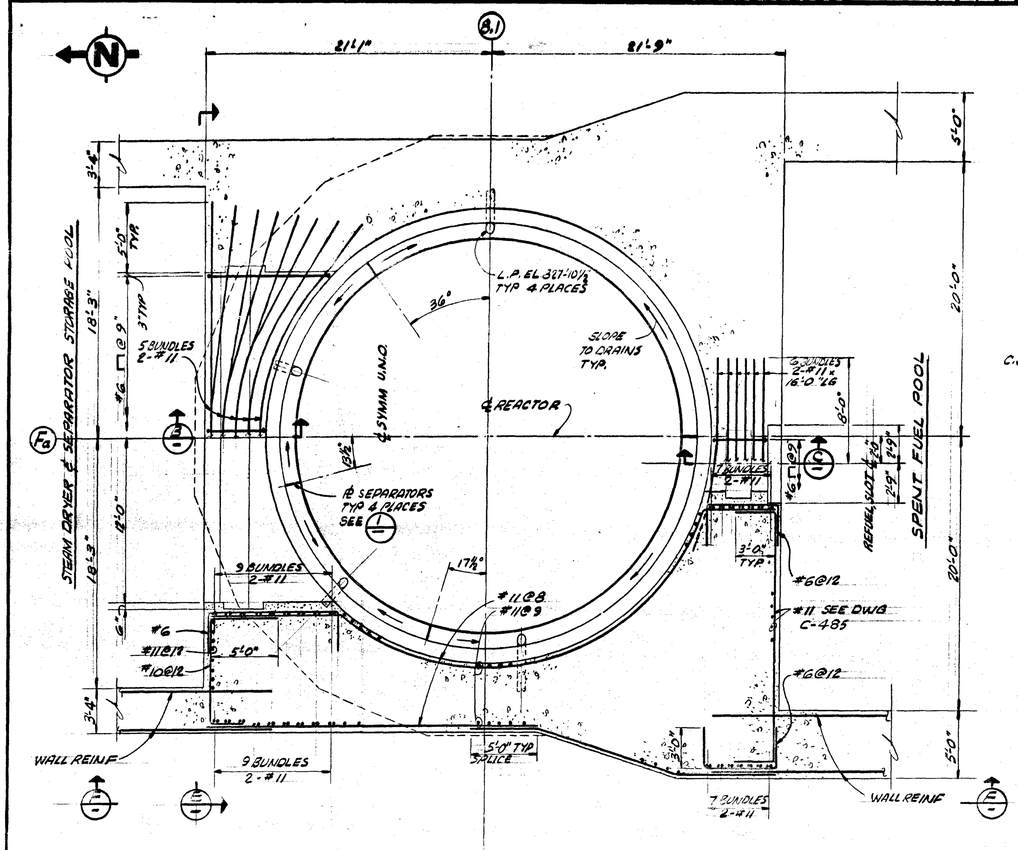


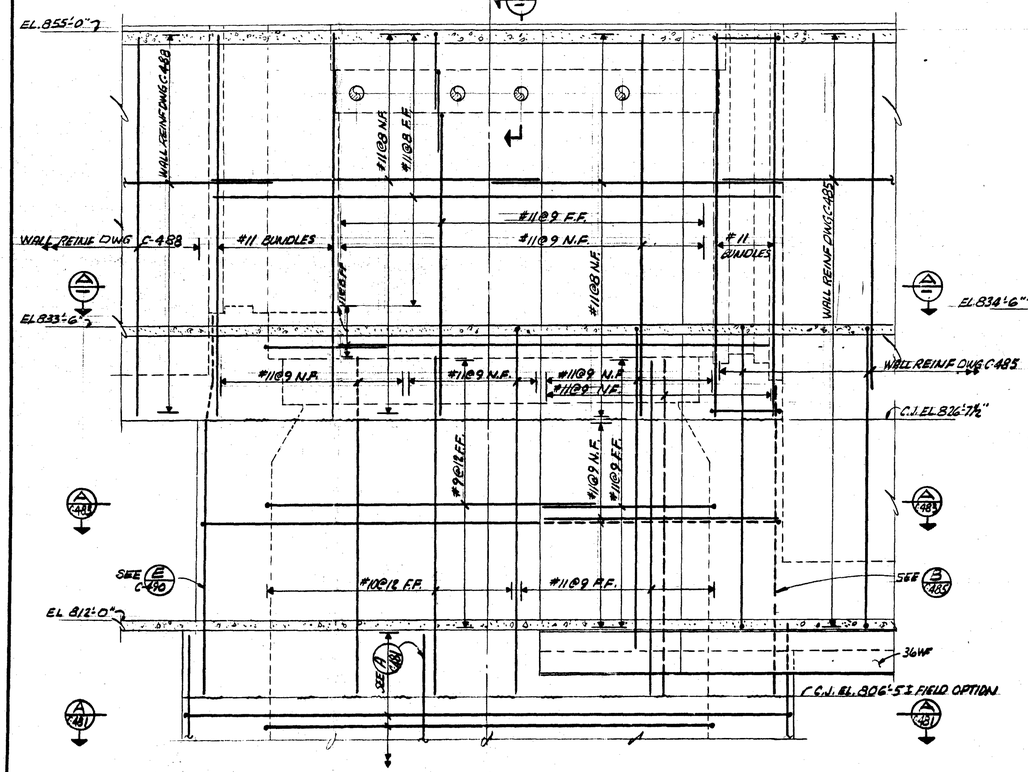


SECTION (E)
1/4"=1'-0"

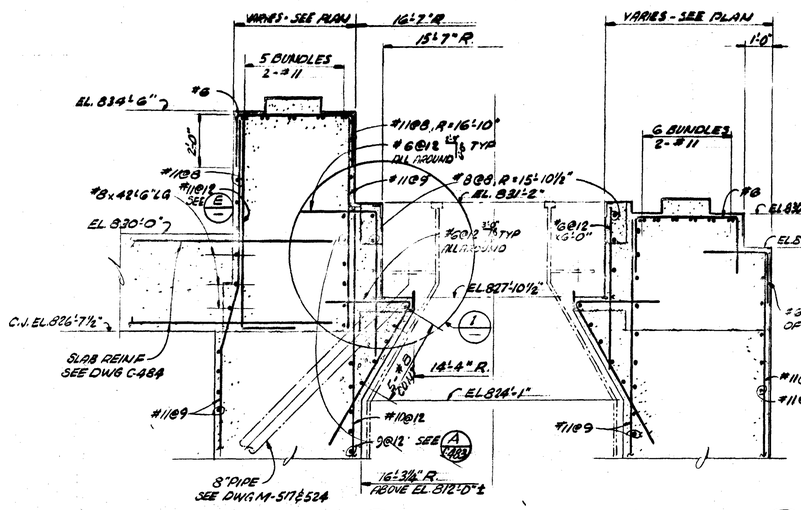


NOTE: FOR REINF ARRANGEMENT @ SERV. CONN BOX SEE (2) C-487

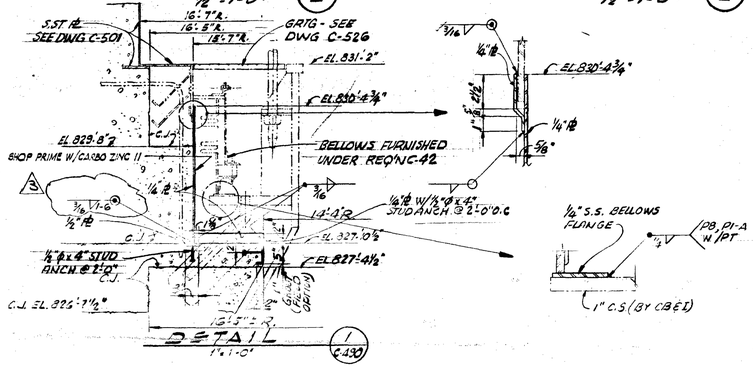NOTES:
1. FOR GEN NOTES & REF DWGS SEE DWG C-484

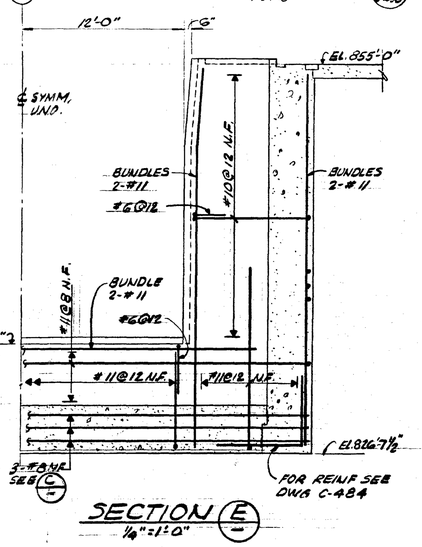REGULATORY DOCKET FILE COPY

Docket # 50-331
Control # 8705190381
Date 05-11-87 of Document
REGULATORY DOCKET FILE

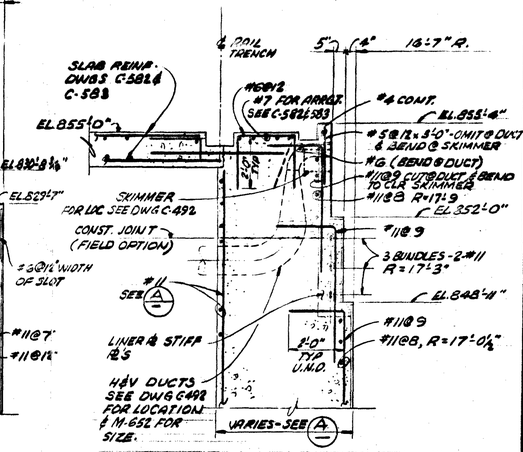FOR INFORMATION ONLY

| NO. | DATE | REVISIONS | BY | CHKD | PIPING CLASS | DRWG CLASS | PIPING CLASS | APPD |
|---|---|---|---|---|---|---|---|---|
| 4 | 5/28/74 | INC. FCR # 300 | K.D./Lm | | | | | |
| 3 | 9/5/73 | REVISED DETAIL 1 & ISSUED FOR CONSTRUCTION | KB | JL | | JL | | SL |
| 2 | 1/4/73 | ADDED DETAIL 1 | CB | JL | | JL | | SL |
| 1 | 7/5/72 | ISSUED FOR FABRICATION | KB | WL | | | | |

SCALE AS NOTED | DESIGNED K.LAM | DRAWN L.MARTINEZ | CHKR D.W.P.

BECHTEL SAN FRANCISCO

DUANE ARNOLD ENERGY CENTER—UNIT No 1
IOWA ELECTRIC LIGHT AND POWER COMPANY
CEDAR RAPIDS, IOWA

REACTOR BLDG
DRYWELL SHIELDING CONCRETE
SECTIONS & DETAILS - SHT 4

| JOB No. | DRAWING No. | REV. |
|---|---|---|
| 7884 | C-490 | 3 |

The structure shown on this drawing is Class I unless noted otherwise.

I hereby certify that this plan, specification or report was prepared by me or under my direct personal supervision and that I am a duly Registered Professional Engineer under the laws of the State of Iowa.
Frederick E Hayes
Date 12-15-71 Reg. No. 6242

8705190407

MICROREPRODUCTION

TI APERTURE CARD

Attachment 3
Bechtel Drawing,
BECH-C-490,
Revision 3

8 7 6 5 4 3 2

H G F E D C B A

E260