This drawing and the design it covers are the property of BECHTEL. They are issued loaned on the borrower's express agreement that they will not be reproduced, copied, loaned, exhibited, or used except as the borrower may and policies are prohibited by any written consent given by the loaner to the borrower.

SCALING RULES SIZE E

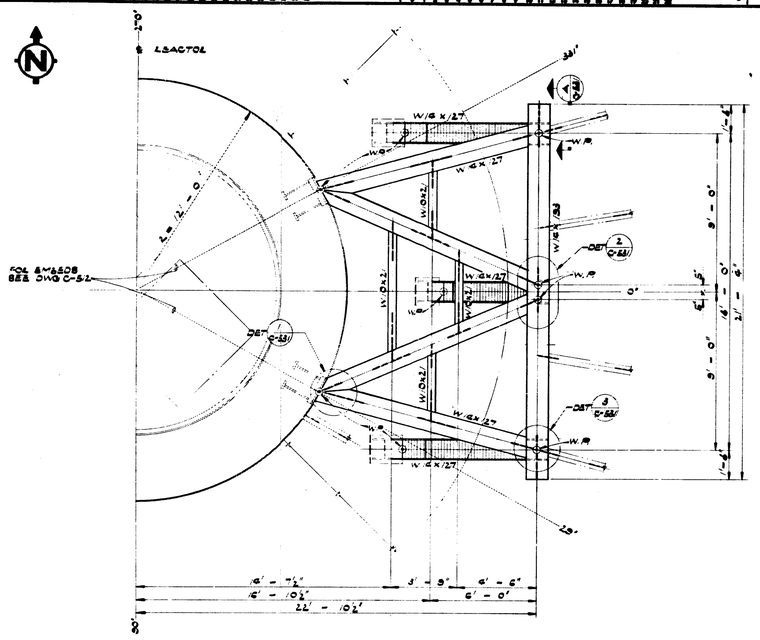

PLAN
3/8" = 1'-0"

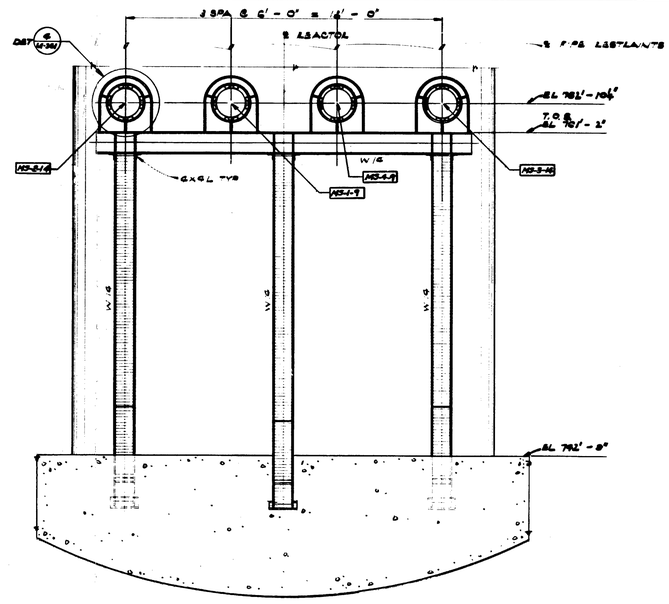

ELEVATION
LOOKING WEST
3/8" = 1'-0"

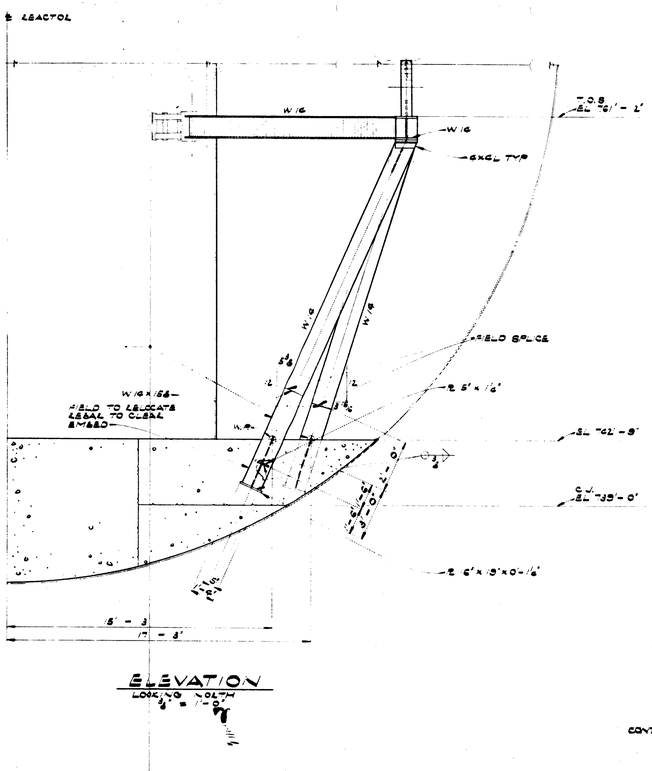

ELEVATION
LOOKING SOUTH
3/8" = 1'-0"

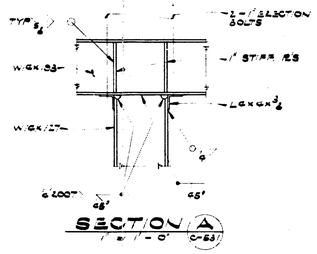

SECTION A
1" = 1'-0" C-531

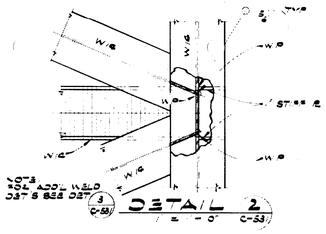

DETAIL 2
1" = 1'-0" C-531

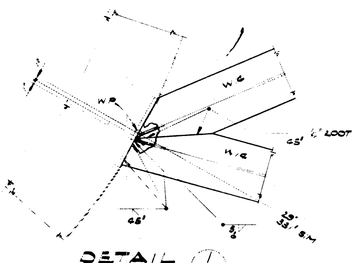

DETAIL 1
1" = 1'-0" C-531

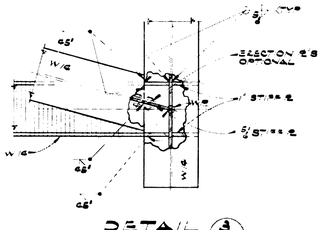

DETAIL 3
1" = 1'-0" C-531

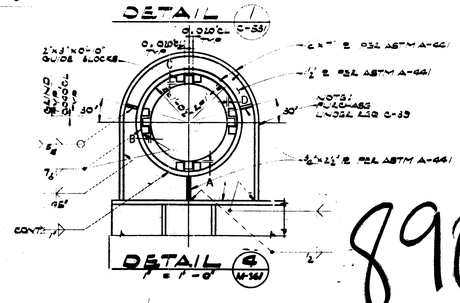

DETAIL 4
1" = 1'-0" M-361

SI APERTURE CARD

The structure shown on this drawing is Class I unless noted otherwise.

INFORMATION ONLY

NOTE:
THIS REPRODUCIBLE WAS MADE FROM DWG C-531

THIS DRAWING IS TO BE USED FOR RESTRAINT LOCATION DWG ... ONLY
BACKGROUND EQUIPMENT MAY NOT BE COMPLETE AS TO LOCATION OR SIZE

NO.	DATE	REVISIONS	BY	CHKD	ENGR	APPD
3	10/3/73	ISSUED FOR CONSTRUCTION	ESB			
2	9/12/73	ISSUE FOR COMMENTS	ESB			

DRAWN NO. 0 DESIGNED E.S.BERENA CHECKED E.S.BERENA

BECHTEL
SAN FRANCISCO

DUANE ARNOLD ENERGY CENTER—UNIT NO 1
IOWA ELECTRIC LIGHT AND POWER COMPANY
CEDAR RAPIDS, IOWA

DRYWELL PIPE RUPTURE RESTRAINT LOCATION DRAWING

JOB NO.	DRAWING NO.	REV.
7884	M-361	0

8901280181

Attachment 2 to NG-89-1680

MICROREPRODUCTION