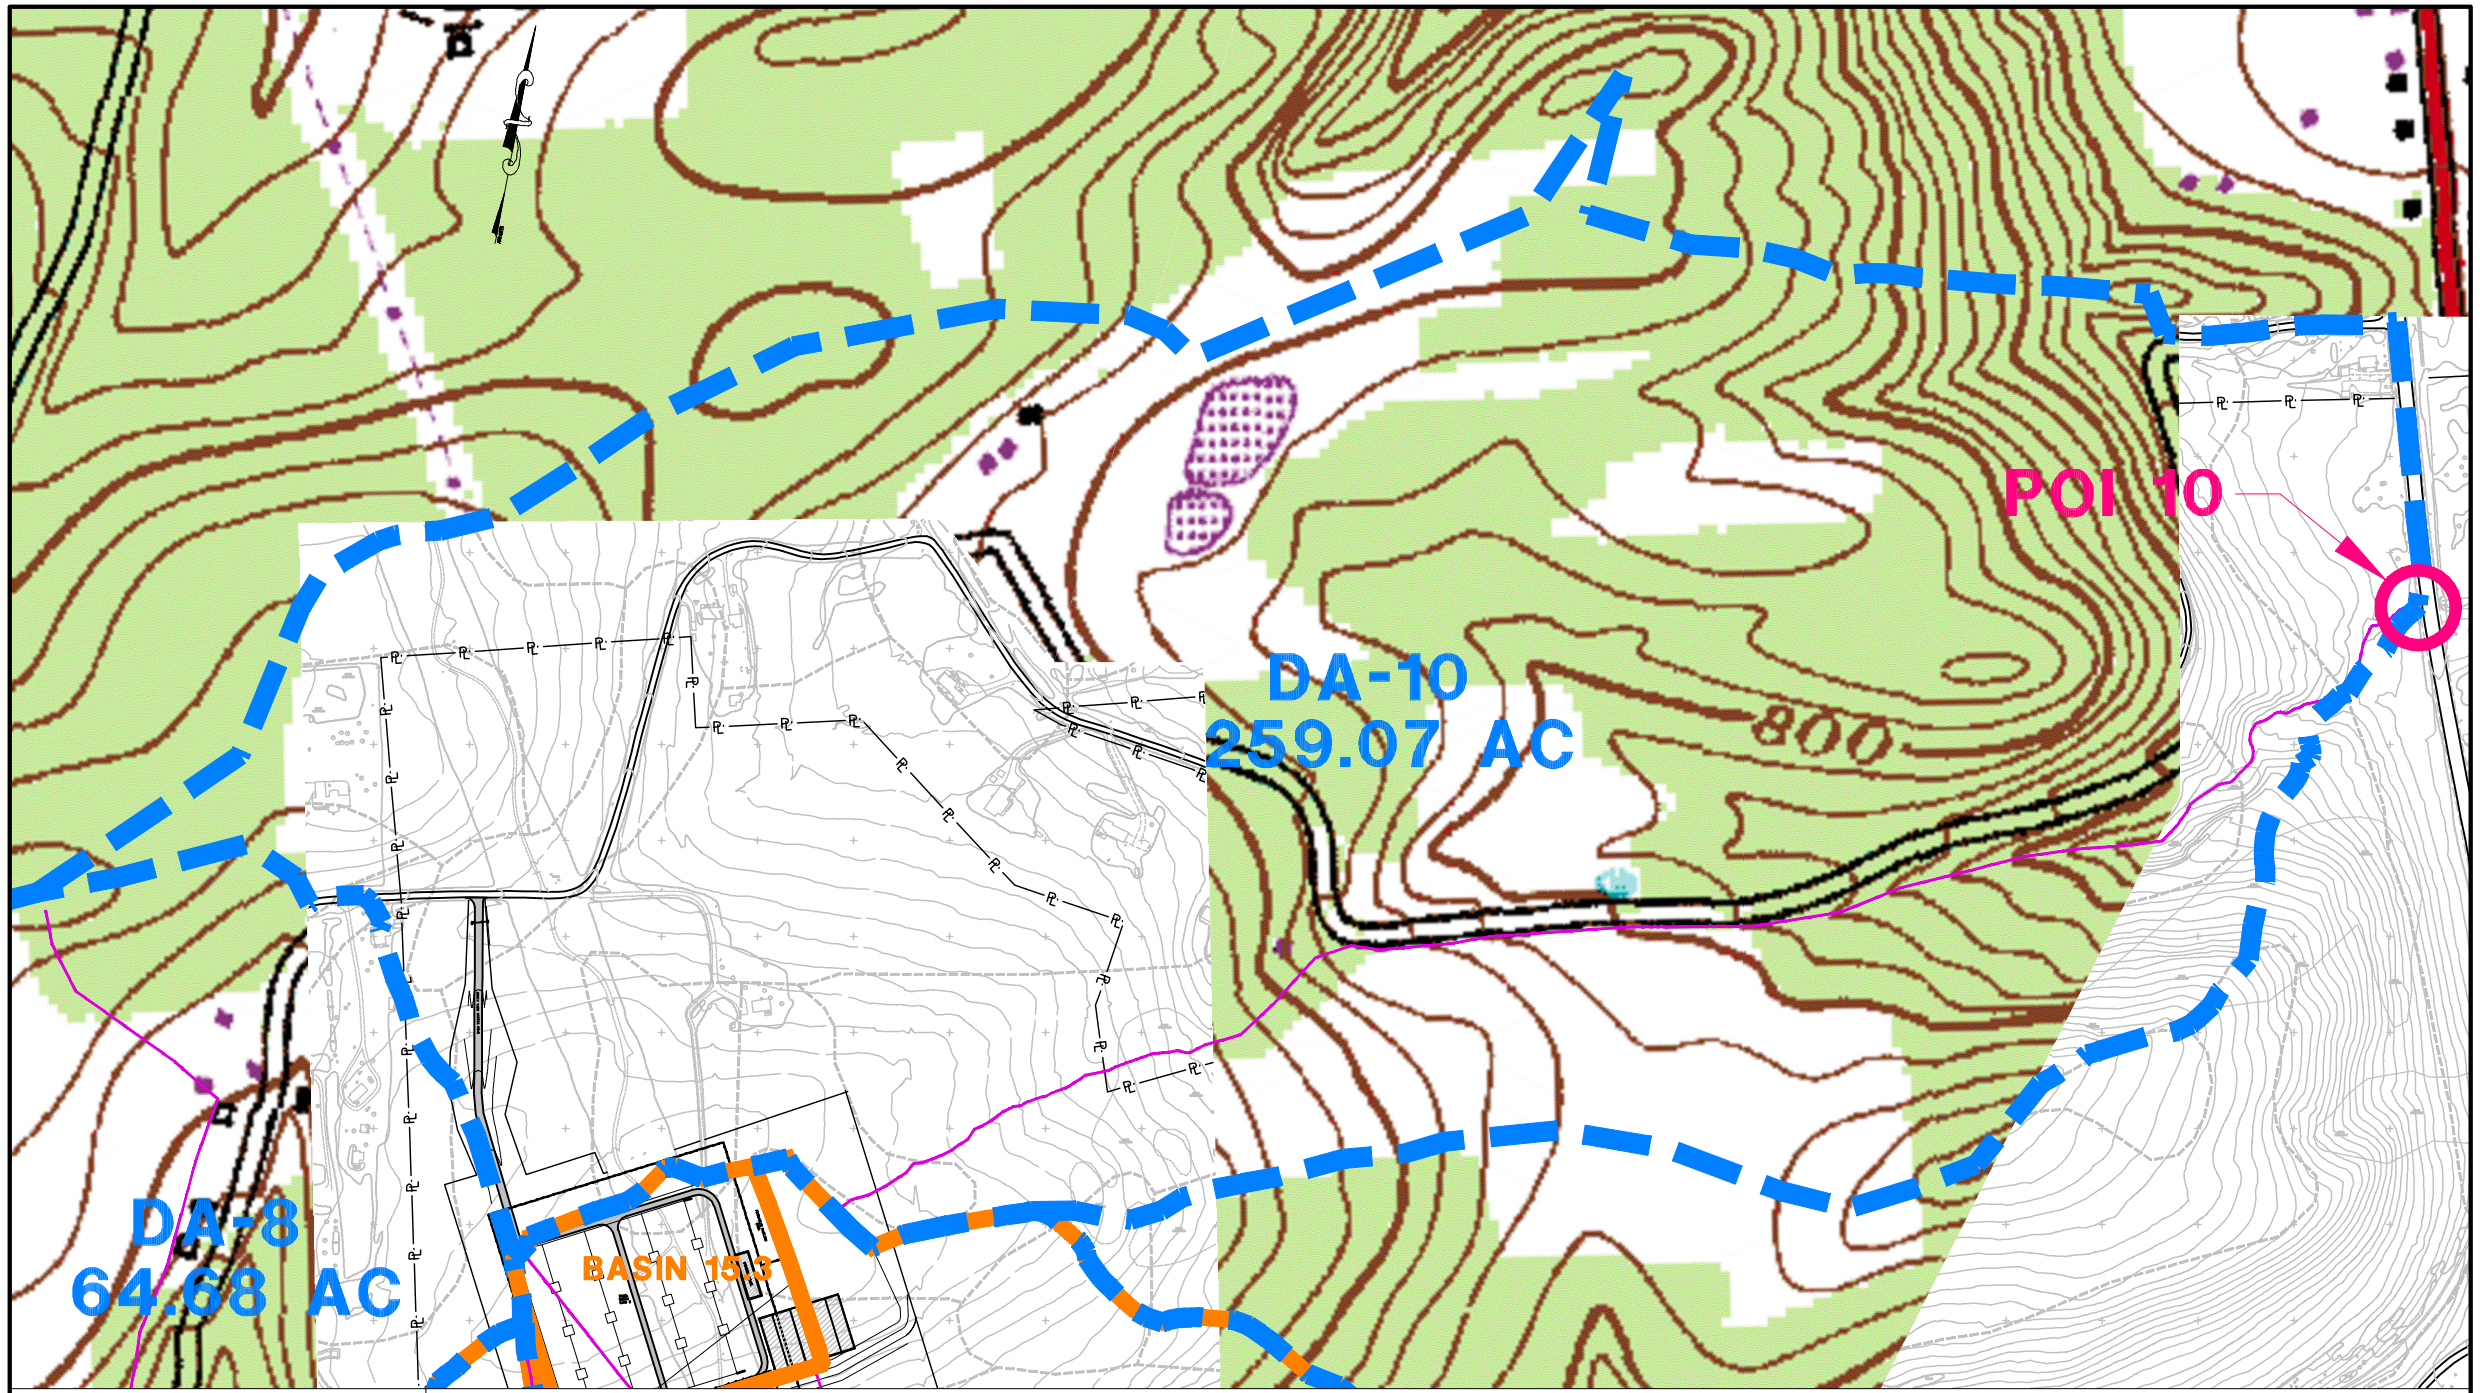

GRAPHIC SCALE

500 0 250 500 1000 2000

(IN FEET)

1 inch = 500 ft.

LEGEND

POINT OF INTEREST — OR

DRAINAGE AREA

SUB-DRAINAGE AREA

TIME OF CONCENTRATION

WETLAND HATCH

Pennoni

Engineers • Surveyors • Planners • Landscape Architects

NO.	REVISIONS	BY
1	EXCESS EARTHWORK REDUCTION AND LOD COMMENTS	LGB

DATE: 9/15/11

ALL DRAWINGS MUST BE VERIFIED BY CONTRACTOR BEFORE WORK. OWNER MUST BE NOTIFIED OF ANY DISCREPANCIES BEFORE PROCEEDING WITH THE WORK

Pennoni Associates Inc.

100 N. Wilkes-Barre Boulevard
Wilkes-Barre, PA 18702 (570) 824-2200

BELL BEND NUCLEAR POWER PLANT

POST-DEVELOPMENT DRAINAGE AREA MAP 9

SALEM TOWNSHIP, PENNSYLVANIA

PPL BELL BEND, LLC

38 BOWSBY LANE, SUITE 2
BERWICK, PA. 18603

ALL DOCUMENTS PREPARED BY PENNONI ASSOCIATES ARE INSTRUMENTS OF SERVICE IN RESPECT OF THE PROJECT. THEY ARE NOT INTENDED OR REPRESENTED TO BE SUITABLE FOR REUSE BY OWNER OR ANY THIRD PARTY ON EXTENSIONS OF THE PROJECT OR ON ANY OTHER PROJECT. ANY REUSE WITHOUT WRITTEN VERIFICATION OR ADAPTATION BY PENNONI ASSOCIATES FOR THE SPECIFIC PURPOSE INTENDED WILL BE AT OWNERS SOLE RISK AND WITHOUT LIABILITY OR LEGAL EXPOSURE TO PENNONI ASSOCIATES. OWNER SHALL INDEMNIFY AND HOLD HARMLESS PENNONI ASSOCIATES FROM ALL CLAIMS, DAMAGES, LOSSES AND EXPENSES ARISING OUT OF OR RESULTING THEREFROM.

JOB NO. PPL50602

SHEET 9 OF 9

SCALE: 1" = 500'

DRAWN BY: JMO

DATE: 09/15/2011

APPROVED: LGB

DRAWING NO. DRN MAP 9

I:\PROJECTS\PPL\PPL50602\Bell Bend Land Development\DESIGN\CIVIL\PCSF\MAP_9\DRN_MAP9.MXD 9/15/2011 1:55 PM