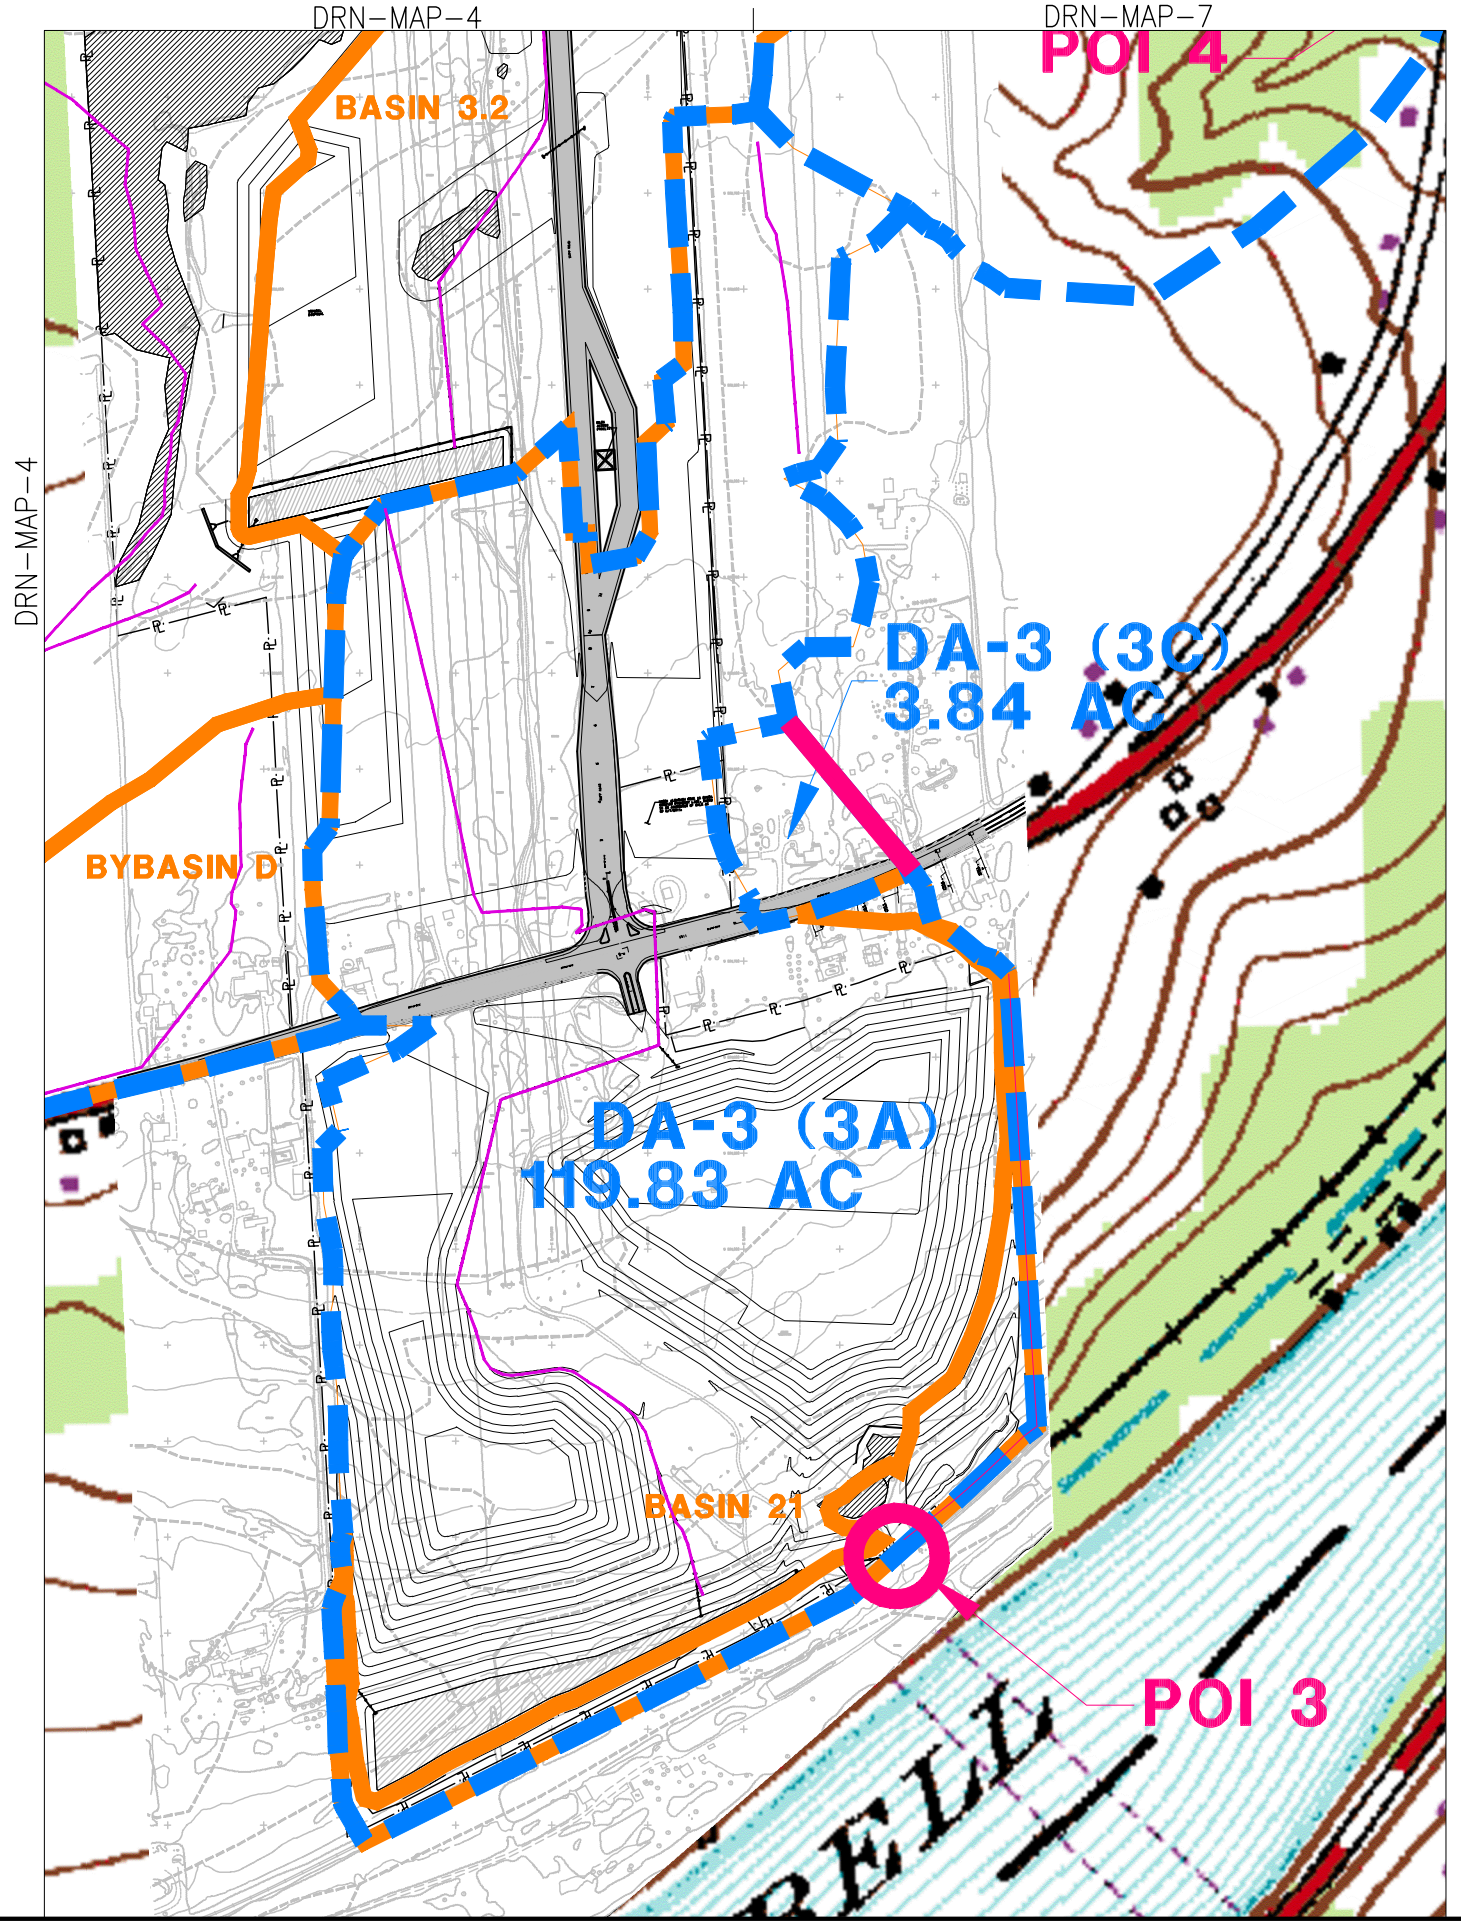

GRAPHIC SCALE

2000 1000 500 0 250 500

(IN FEET)

1 inch = 500 ft.

LEGEND

POINT OF INTEREST — OR ○

DRAINAGE AREA

SUB-DRAINAGE AREA

TIME OF CONCENTRATION

WETLAND HATCH

Engineers • Surveyors • Planners • Landscape Architects

Pennoni

NO.	DATE	REVISIONS	BY
1	9/15/11	EXCESS EARTHWORK REDUCTION AND LOD COMMENTS	LGB

ALL DRAWINGS MUST BE VERIFIED BY CONTRACTOR AND OWNER MUST BE NOTIFIED OF ANY DISCREPANCIES BEFORE PROCEEDING WITH THE WORK

100 N. Wilkes-Barre Boulevard
Wilkes-Barre, PA 18702 (570) 824-2200

BELL BEND NUCLEAR POWER PLANT

SALEM TOWNSHIP, PENNSYLVANIA

POST-DEVELOPMENT DRAINAGE AREA MAP 5

PPL BELL BEND, LLC

38 BOWDOY LANE, SUITE 2
BERWICK, PA. 18603

ALL DOCUMENTS PREPARED BY PENNONI ASSOCIATES ARE INSTRUMENTS OF SERVICE IN RESPECT OF THE PROJECT. THEY ARE NOT INTENDED OR REPRESENTED TO BE SUITABLE FOR REUSE, BY OWNER OR OTHERS ON EXTENSIONS OF THE PROJECT OR ON ANY OTHER PROJECT. ANY REUSE, WITHOUT WRITTEN VERIFICATION OR ADAPTATION BY PENNONI ASSOCIATES FOR THE SPECIFIC PURPOSE INTENDED WILL BE AT OWNERS SOLE RISK AND WITHOUT LIABILITY OR LEGAL EXPOSURE TO PENNONI ASSOCIATES, AND OWNER SHALL INDEMNIFY AND HOLD HARMLESS PENNONI ASSOCIATES FROM ALL CLAIMS, LOSSES, LIABILITIES, EXPENSES ARISING OUT OF OR RESULTING THEREFROM.

JOB NO. PPL50602

SHEET 5 OF 9

SCALE 1" = 500'

DRAWN BY JMO

DATE 09/15/2011

APPROVED LGB

DRAWING NO. DRN MAP 5

I:\PROJECTS\PPL\PPL50602\Bell Bend Land Development\SUBDIV\PLAN\PPL_POSTDEV_MAP 1-4.dwg
9/15/2011 8:57 AM
Jeffrey Orr