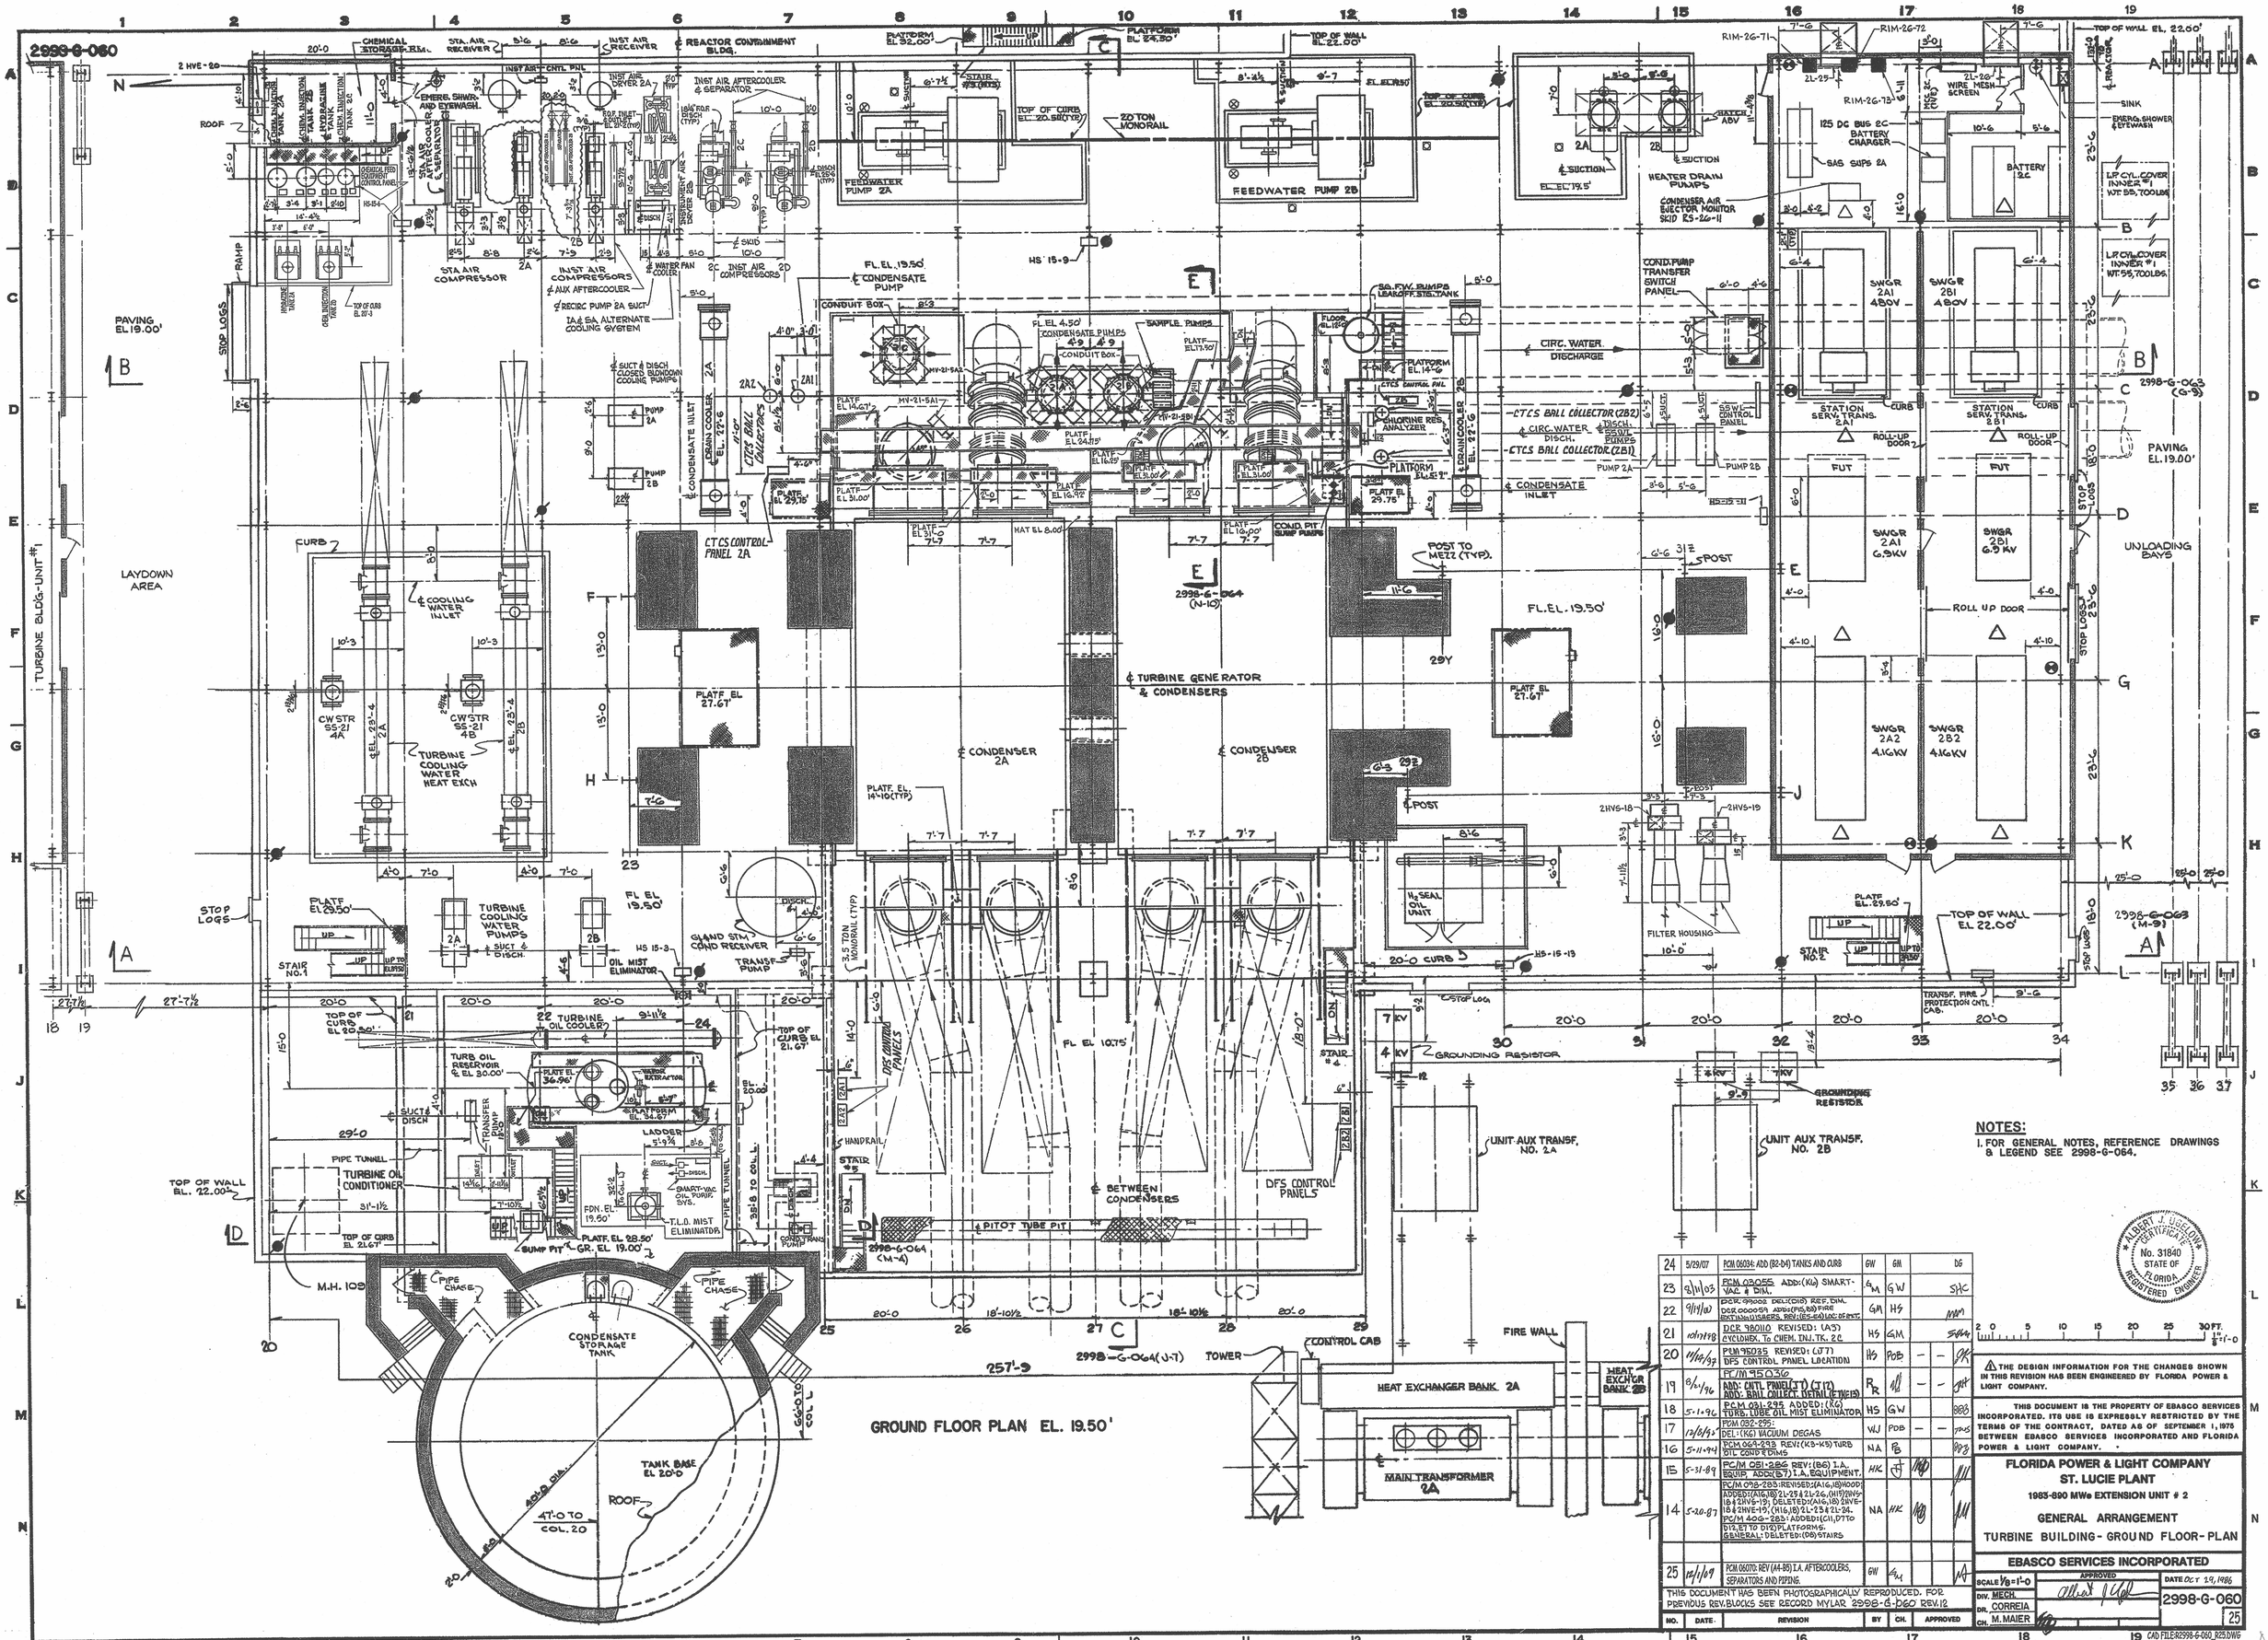

NOTES:

1. FOR GENERAL NOTES, REFERENCE DRAWINGS & LEGEND SEE 2998-G-064.

NO.	DATE	REVISION	BY	CH.	APPROVED
24	5/29/07	PCM 06034: ADD (B2-B4) TANKS AND CURB	GW	GM	DG
23	8/11/03	PCM 03055 ADD:(K4) SMART-VAC & DIM.	GM	GW	SAC
22	9/11/01	DCR 99002 DEL:(D18) REF. DIM. DCR 00005A ADD:(P18,B8) FIRE EXT.(M4-10) SKIDS. REV:(E5-E6) LOC. OF EXT.	GM	HS	MM
21	10/17/98	DCR 98010 REVISED: (A5) CYCLOHEX. To CHEM. INJ. TK. 2C	HS	GM	SAC
20	11/16/97	PCM 96035 REVISED: (J7) DFS CONTROL PANEL LOCATION	HS	POB	— — JK
19	8/1/96	PCM 95030 ADD: CNTL PNEL(J7) (J12) ADD: BALL COLLECT. DETAIL (E7 to E9)	RR	[illegible]	— — [illegible]
18	5-1-96	PCM 031-295 ADDED: (K6) TURB. LUBE OIL MIST ELIMINATOR	HS	GW	BBB
17	12/8/95	PCM 032-295: DEL: (K6) VACUUM DEGAS	WJ	POB	— — [illegible]
16	5-11-94	PCM 064-293 REV: (K3-K5) TURB OIL COND'R DIMS	NA	PB	BBB
15	5-31-89	PCM 051-289 REV: (B6) I.A. EQUIP. ADDED (B7) I.A. EQUIPMENT.	HK	[illegible]	[illegible]
14	5-20-87	PCM 038-283: REVISED: (A16,18) HOOD ADDED: (A16,18) 2L-25 & 2L-26, (H19) 2HV5-18 & 2HV5-19; DELETED: (A16,18) 2HVE-18 & 2HVE-19, (K16,18) 2L-25 & 2L-24. PCM 406-285: ADDED: (C11, D7 TO D12, E7 TO D12) PLATFORMS. GENERAL: DELETED: (D8) STAIRS	NA	HK	[illegible]
25	12/1/07	PCM 06070: REV (A4-B5) I.A. AFTERCOOLERS, SEPARATORS AND PIPING.	GW	[illegible]	[illegible]

THIS DOCUMENT HAS BEEN PHOTOGRAPHICALLY REPRODUCED. FOR PREVIOUS REV. BLOCKS SEE RECORD MYLAR 2998-G-060 REV. 12

2 0 5 10 15 20 25 30 FT. 1/8"=1'-0

⚠ THE DESIGN INFORMATION FOR THE CHANGES SHOWN IN THIS REVISION HAS BEEN ENGINEERED BY FLORIDA POWER & LIGHT COMPANY.

THIS DOCUMENT IS THE PROPERTY OF EBASCO SERVICES INCORPORATED. ITS USE IS EXPRESSLY RESTRICTED BY THE TERMS OF THE CONTRACT, DATED AS OF SEPTEMBER 1, 1975 BETWEEN EBASCO SERVICES INCORPORATED AND FLORIDA POWER & LIGHT COMPANY.

ALBERT J. LOSELOWICZ CERTIFICATE No. 31840 STATE OF FLORIDA REGISTERED ENGINEER

FLORIDA POWER & LIGHT COMPANY
ST. LUCIE PLANT
1983-890 MWe EXTENSION UNIT # 2

GENERAL ARRANGEMENT
TURBINE BUILDING - GROUND FLOOR - PLAN

EBASCO SERVICES INCORPORATED

SCALE 1/8=1'-0 | APPROVED | DATE OCT 29, 1986
DIV. MECH. | 2998-G-060
DR. CORREIA | 25
CH. M. MAIER

CAD FILE: R2998-G-060_R25.DWG

D-13