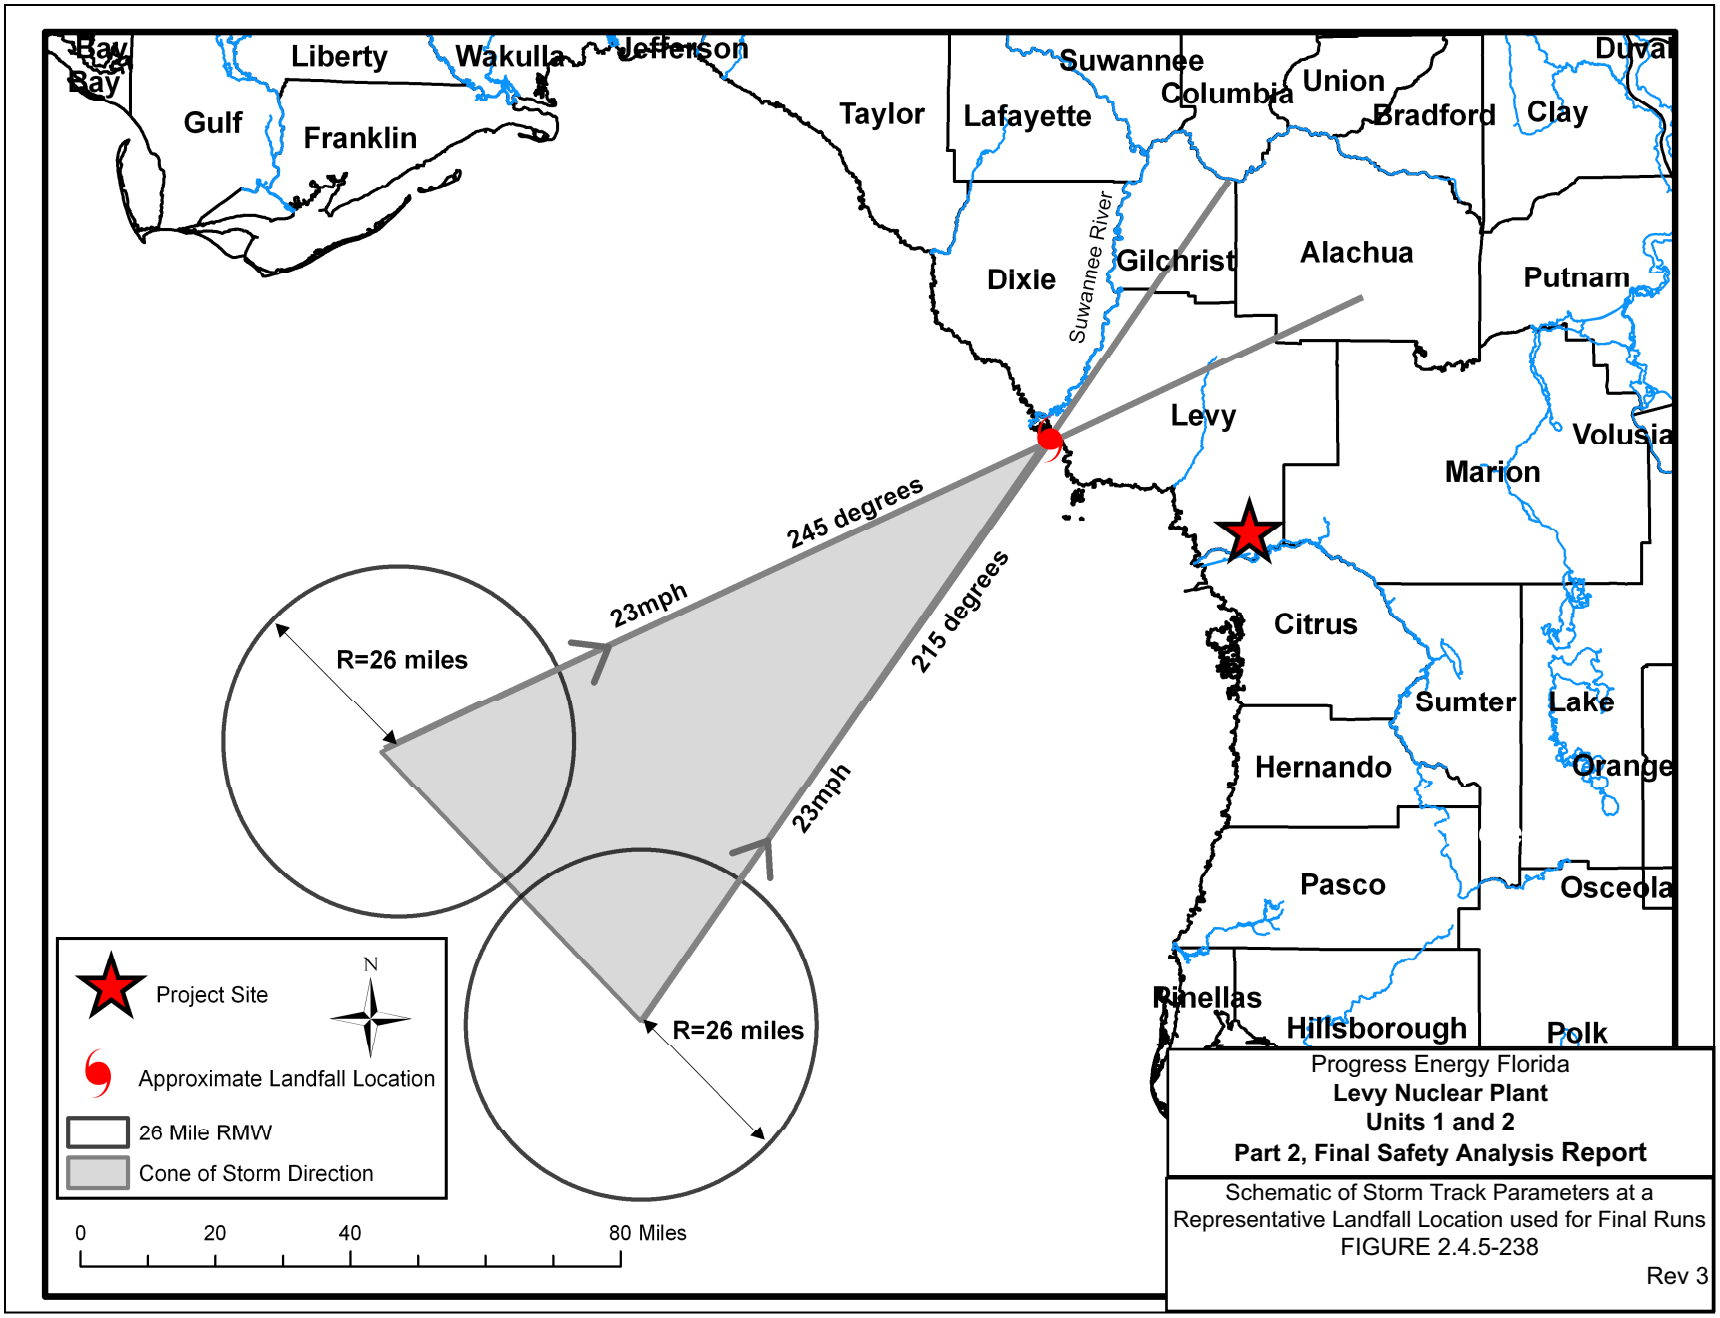

Progress Energy Florida
Levy Nuclear Plant
Units 1 and 2
Part 2, Final Safety Analysis Report

Schematic of Storm Track Parameters at a Representative Landfall Location used for Final Runs
FIGURE 2.4.5-238

Rev 3