


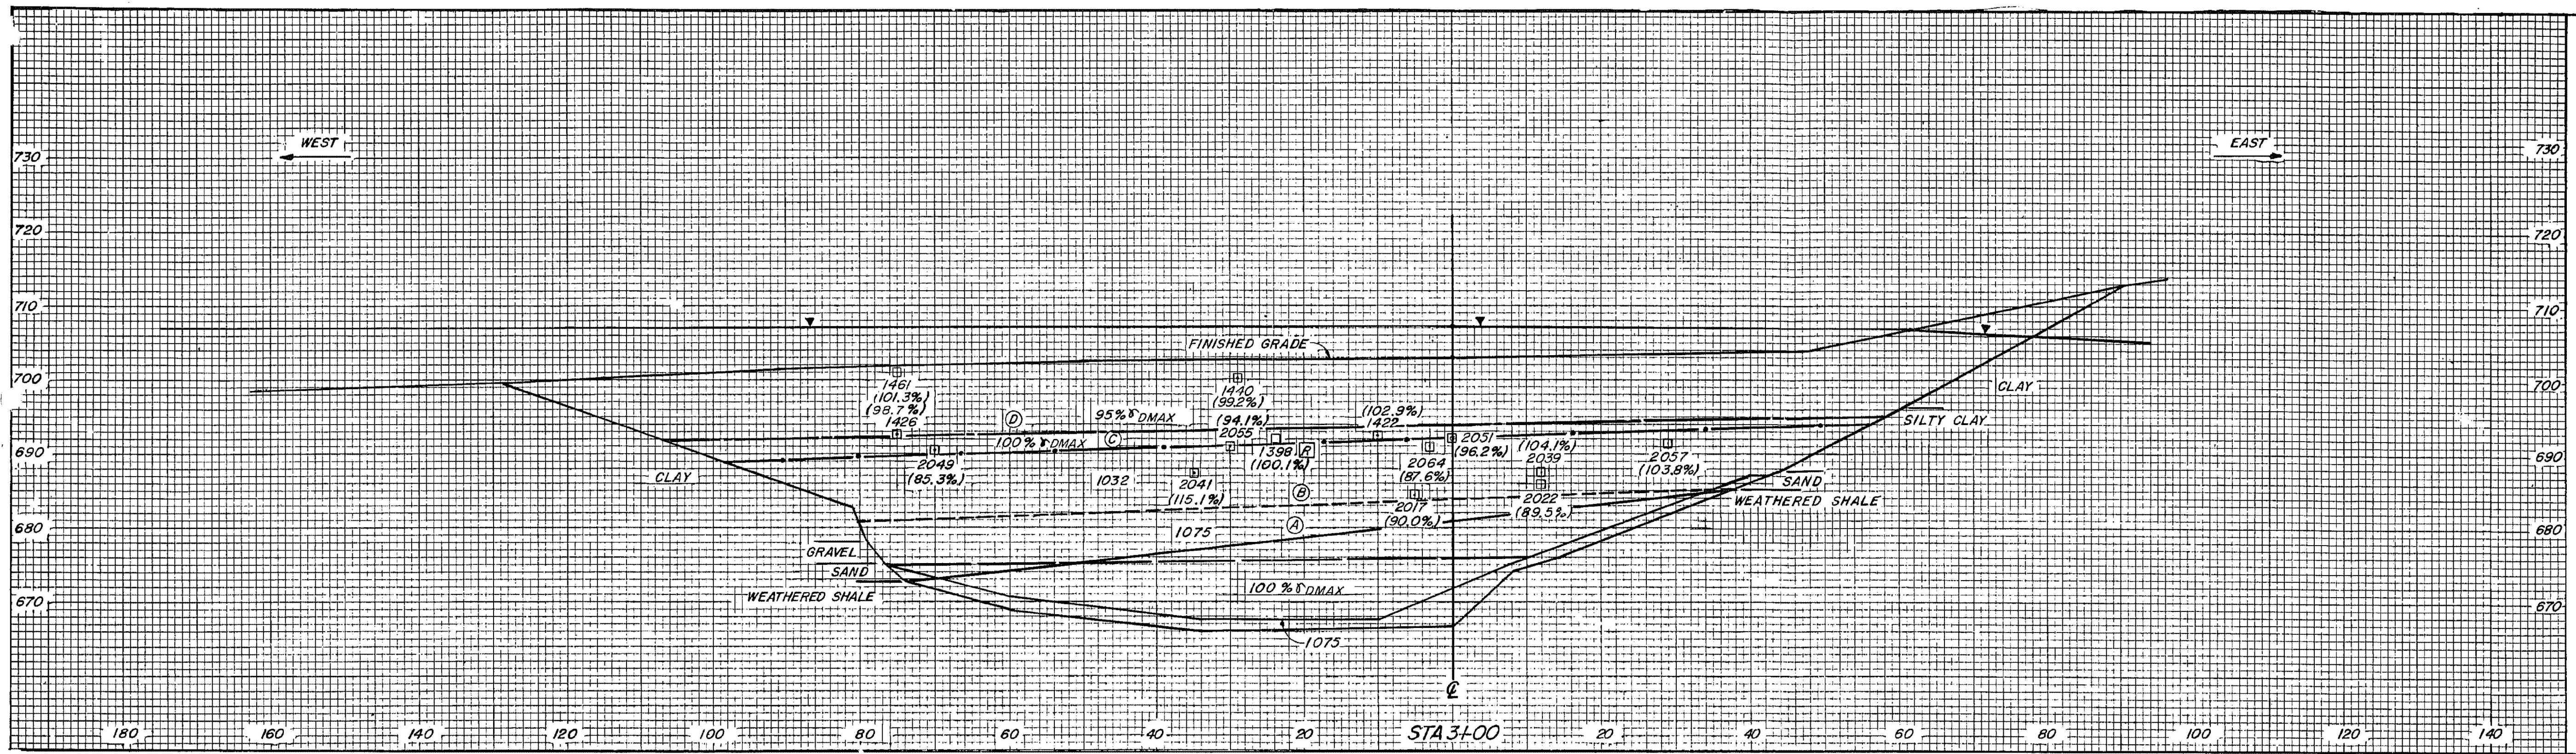

- LEGEND
- DENSITY TEST
 - 2057 TEST NUMBER
 - (103.8%) % MAXIMUM DRY DENSITY ASTM D698 OR % RELATIVE DENSITY ASTM D2049
 - ▽ WATER TABLE
 - ① POTENTIAL FAILURE PLANE
 - MATERIAL INTERFACE
 - 1075 CRUSHED STONE AND 100% DMAX FILL
 - 1075 AND 1032 CRUSHED STONE
 - 1032 CRUSHED STONE AND 100% DMAX FILL
 - 100% AND 95% DMAX

ADDED BY AMENDMENT 59

REV	NO	DATE	DESCRIPTION
1	1	10/1/64	ADDED BY AMENDMENT 59
YARD			
UNDERGROUND BARRIER			
TRENCH B			
STA 3+00			
WATTS BAR NUCLEAR PLANT			
TENNESSEE VALLEY AUTHORITY			
DIVISION OF ENGINEERING & SURVEYING			
SUBMITTED	APPROVED	BY	DATE
KNOXVILLE		FSAP 2.5-604	