


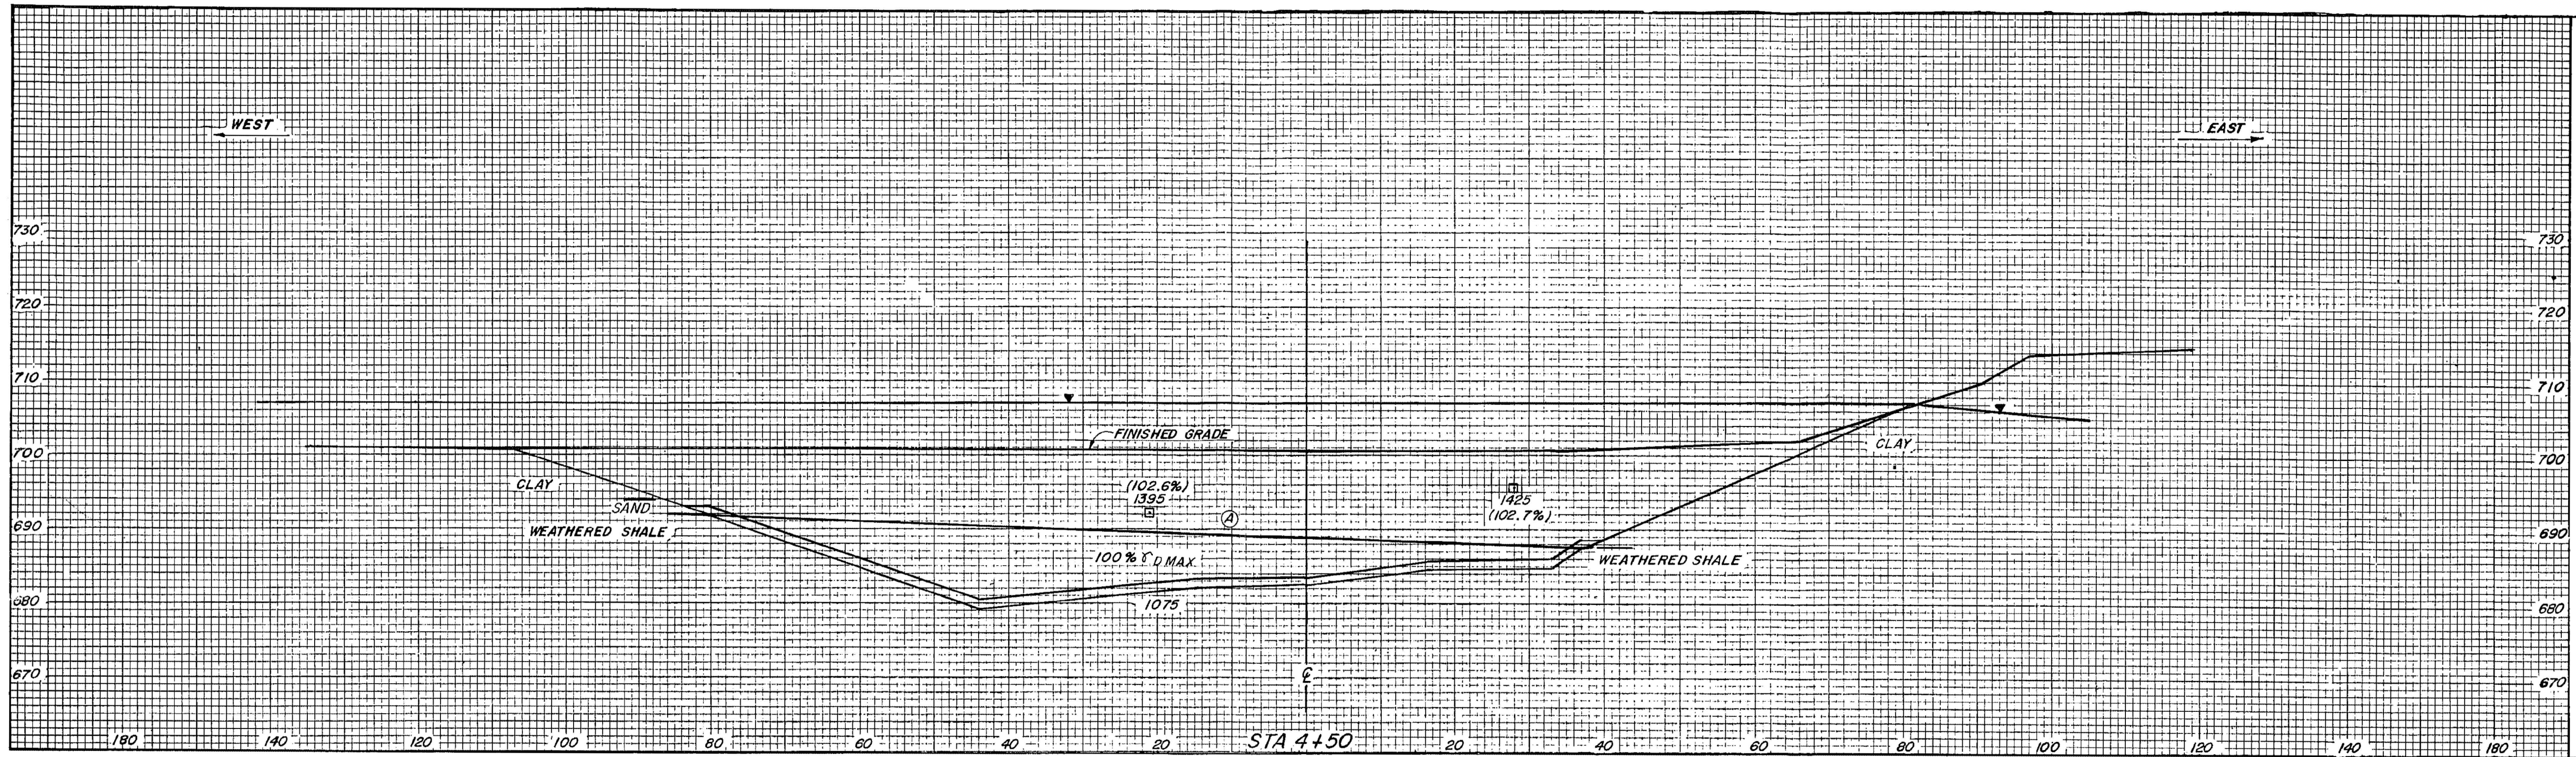

LEGEND

□ DENSITY TEST
1425 TEST NUMBER
(102.7%) %MAXIMUM DRY DENSITY
ASTM D698

▼ WATER TABLE

Ⓐ POTENTIAL FAILURE PLANE

ADDED BY AMENDMENT 59

YARD	
UNDERGROUND BARRIER	
TRENCH B	
STA 4+50	
WATTS BAR NUCLEAR PLANT	
TENNESSEE VALLEY AUTHORITY	
REVISIONS	APPROVED
DATE	BY
NOVEMBER	FSAR 2.5-605