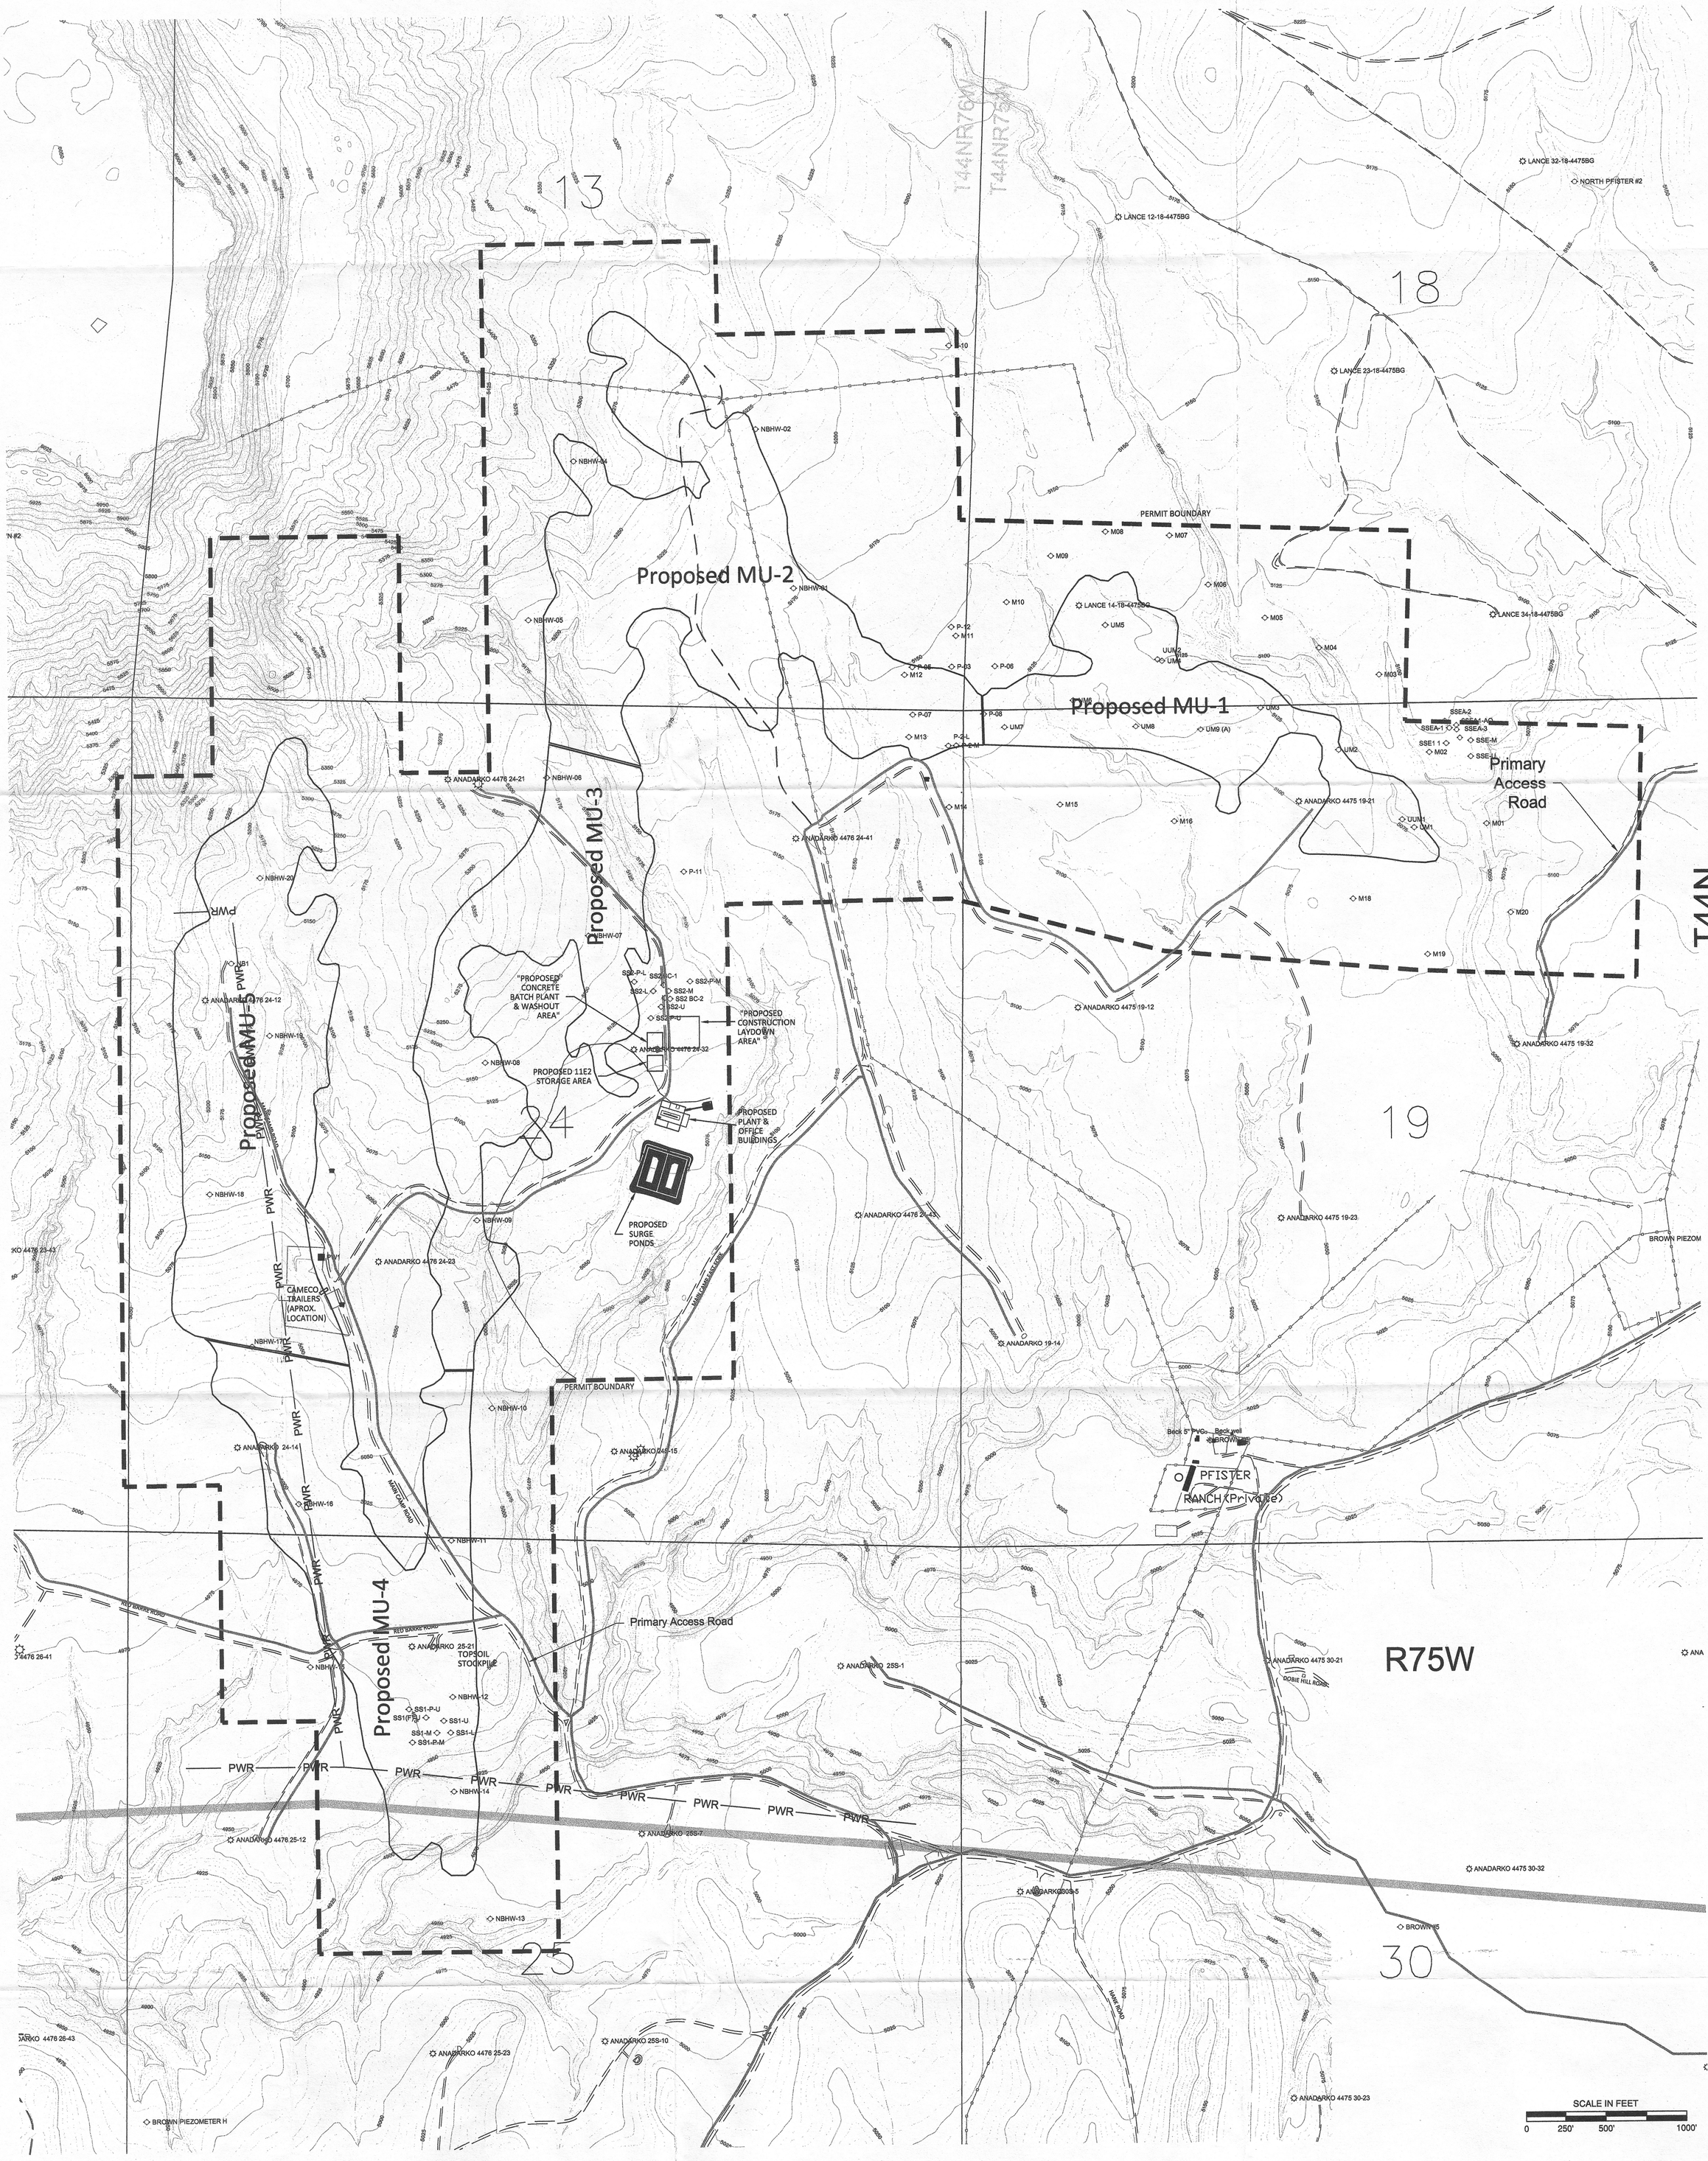


LEGEND

- North Butte Permit Boundary
- Road
- Proposed MU Outline
- Gas & Water Pipeline
- PWR — Overhead Powerline
- Existing Fence Line
- Transmission Line Easement
- Injection/Waste Disposal Well
- Monitor Well
- Oil Well
- CBM Well
- MIS Well
- Storage Well
- Storage Well (MIS, SPG)

REVISIONS

NO.	DATE	BY

GEOL. BY: ____ DATE: ____
ENG. BY: ____ DATE: ____
DRAFT. BY: JM DATE: 2/5/01

CAMECO

Cameco Resources
NORTH BUTTE ISR PROJECT
WDEQ PERMIT #632
Campbell CO., Wyoming

Appendix E Map

SIZE	SCALE	MAP INFORMATION	REV
24x36	1"=500'		0

Drawing Location:
L:\WYCR103 NORTH BUTTE\ACAD\NORTH BUTTE PERMIT APPLICATION\E1\WYCR103_NB-WDEQ-PLATE E1.DWG

L:\WYCR103 NORTH BUTTE\ACAD\NORTH BUTTE PERMIT APPLICATION\E1\WYCR103_NB-WDEQ-Plate E1.dwg, APPENDIX E, 2/28/2011 10:48:46 AM, jhf, Arch D - 24 x 36 in. (landscape)

D-185