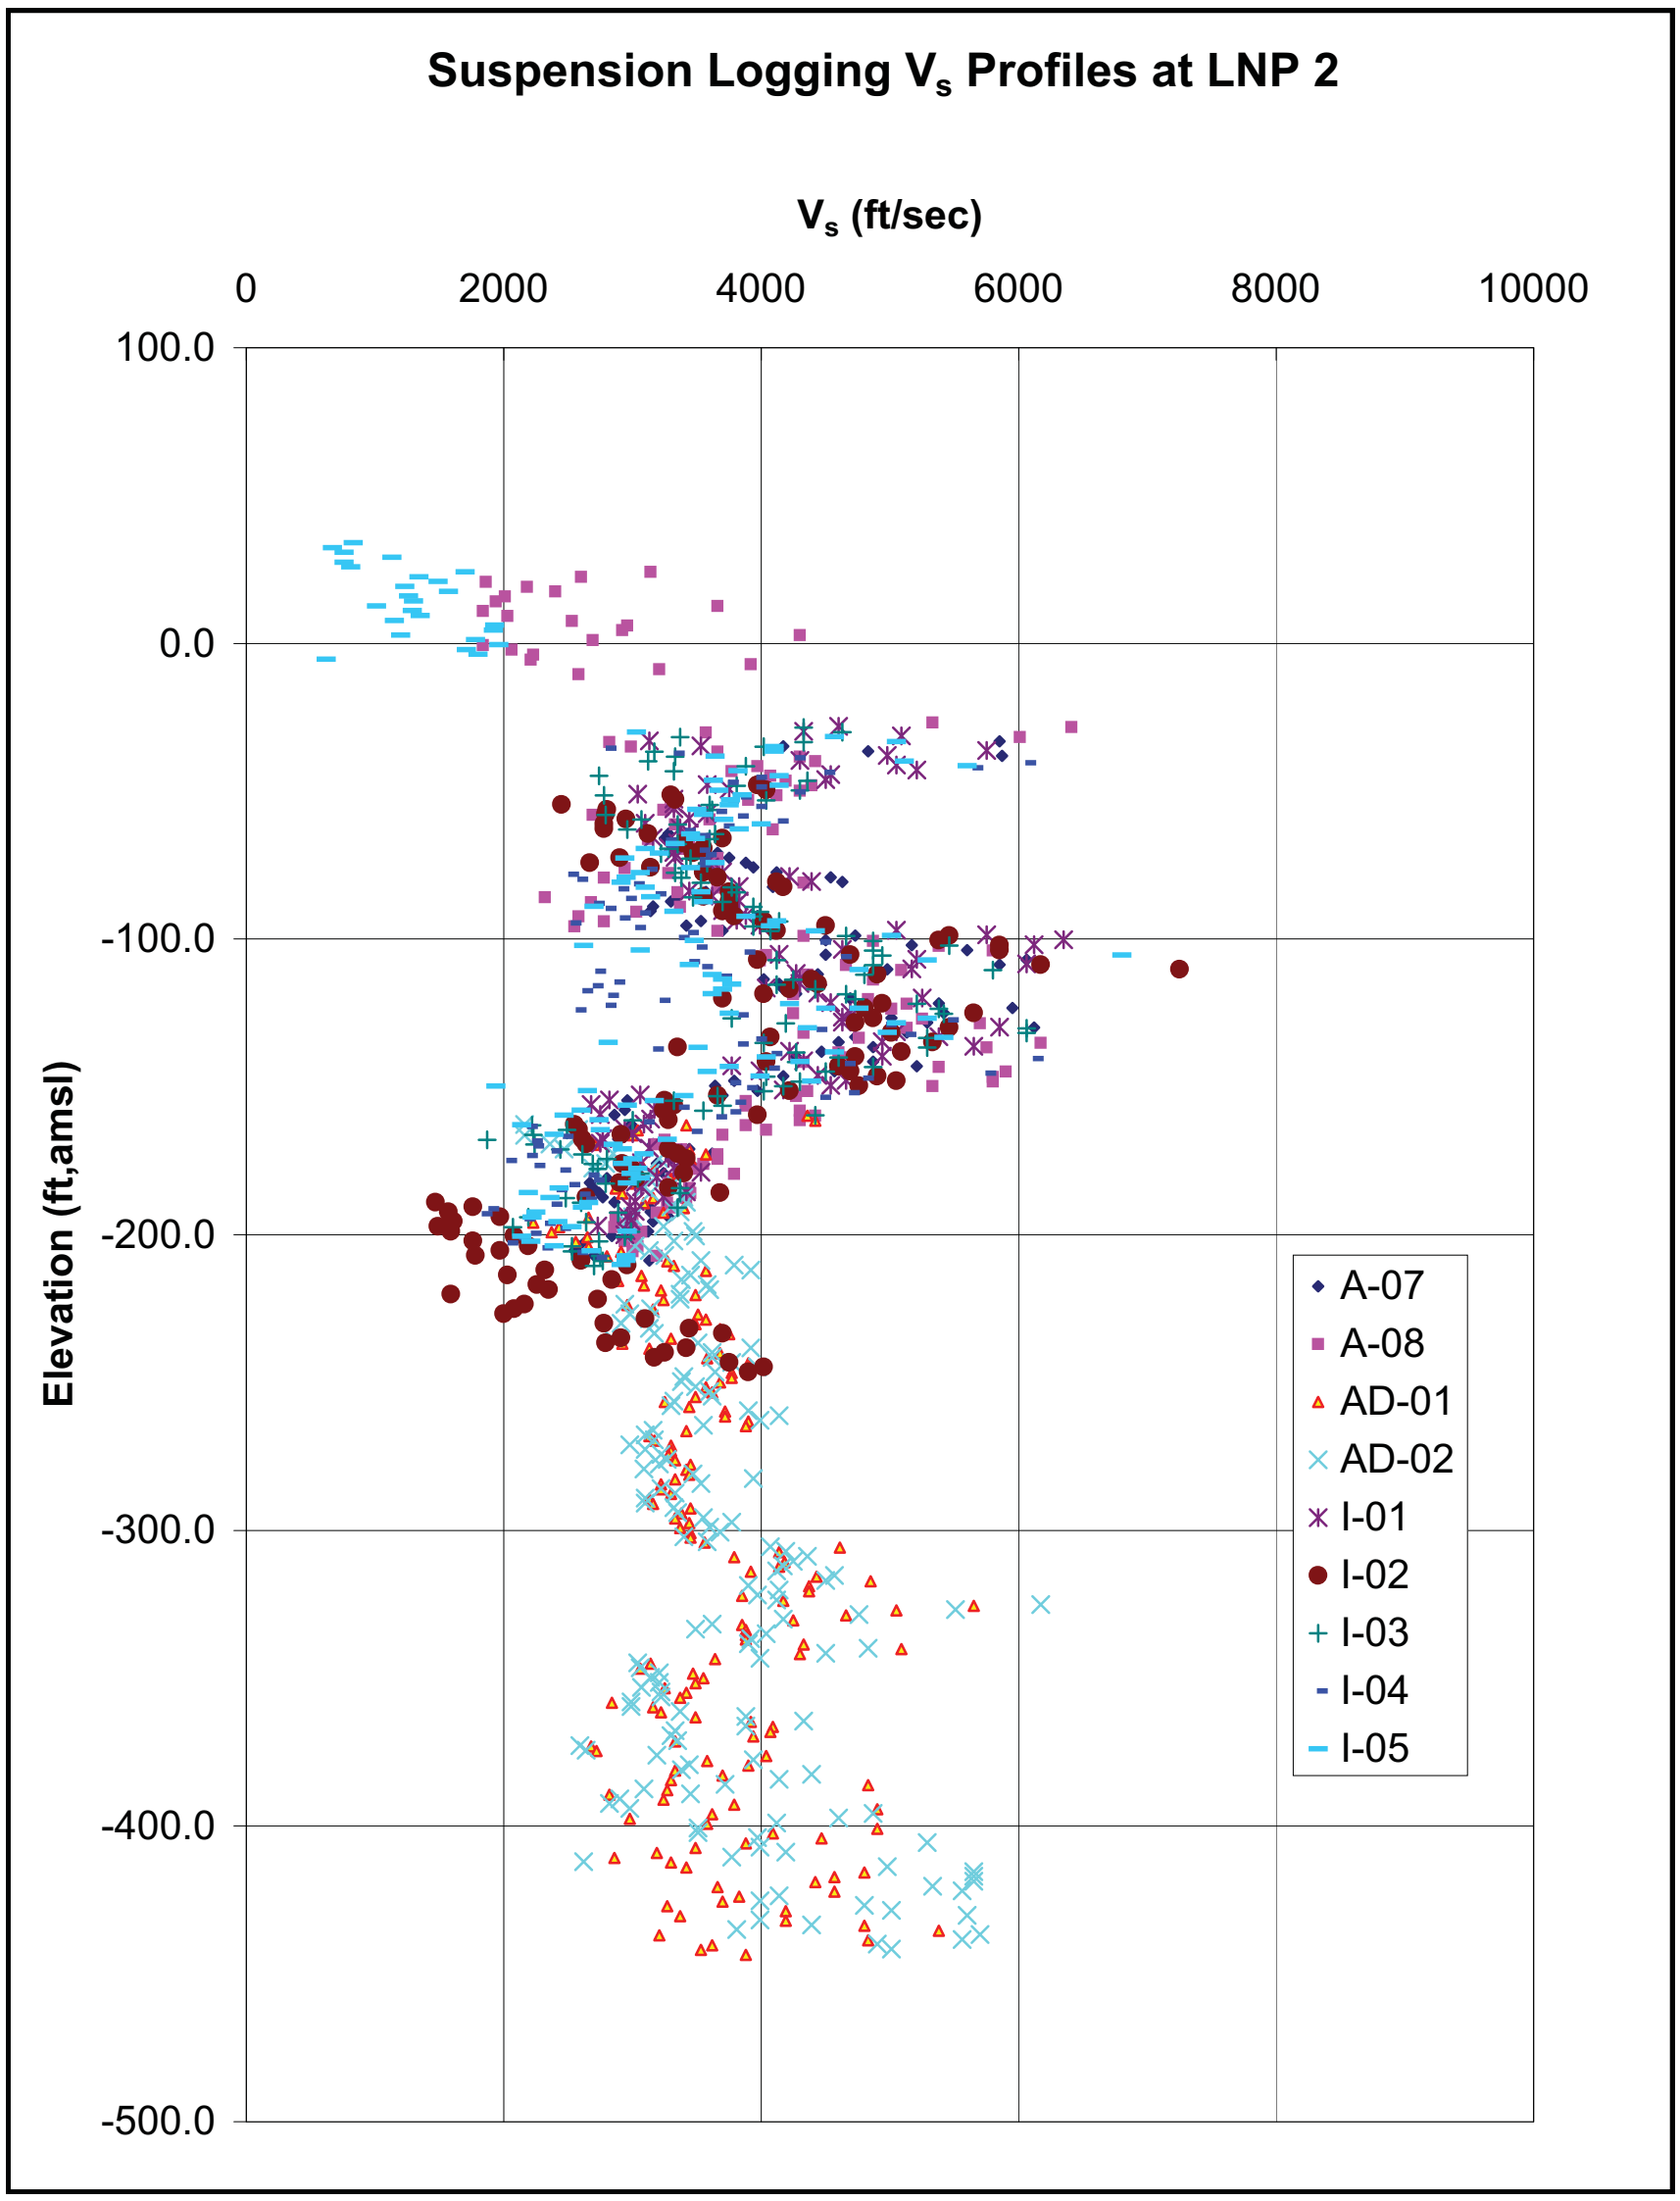

Progress Energy Florida
Levy Nuclear Plant
Units 1 and 2
Part 2, Final Safety Analysis Report

Suspension Logging V_S Profiles at LNP 2

FIGURE 2.5.4.4-203

Rev 0