53

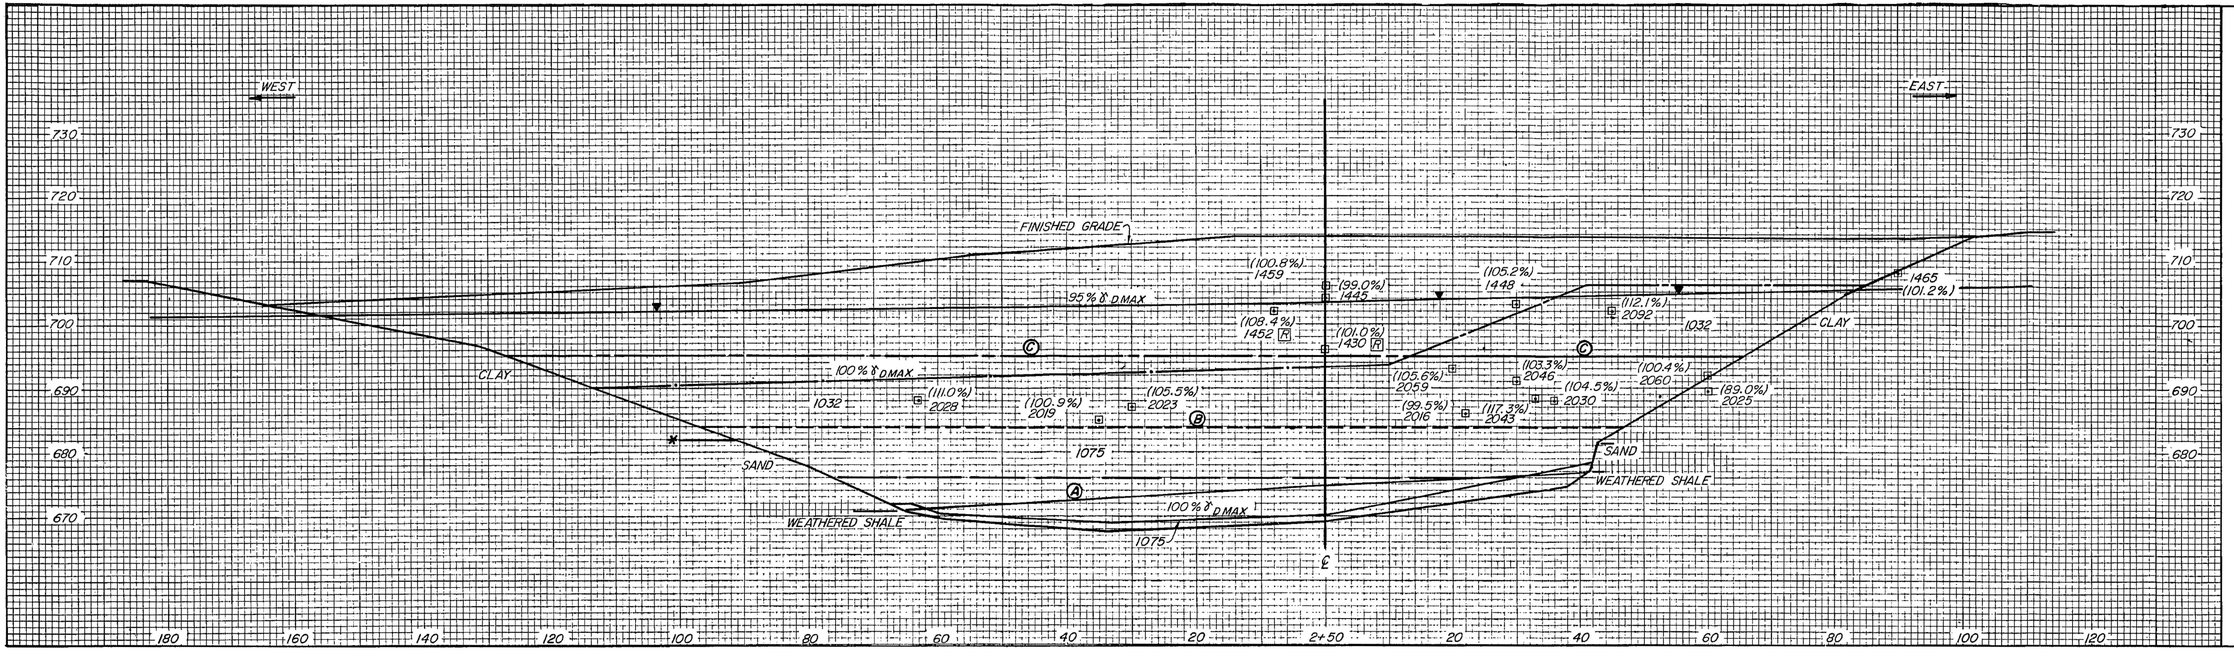

LEGEND

⊡ DENSITY TEST

2023 TEST NUMBER

(105.5%) % MAXIMUM DRY DENSITY ASTM D698 OR % RELATIVE DENSITY ASTM D2049

▼ WATER TABLE

Ⓐ POTENTIAL FAILURE PLANE

MATERIAL INTERFACES ——

——— ——— 1075 CRUSHED STONE AND 100% γD MAX FILL

— — — — 1075 AND 1032 CRUSHED STONE

———•——— 1032 CRUSHED STONE AND 100% γD MAX FILL

——— — — 100% γD MAX AND 95% γD MAX FILL

——— — 1032 CRUSHED STONE AND 95% γD MAX FILL

———✱ ASSUMED INTERFACE

ADDED BY AMENDMENT 59

| | | |